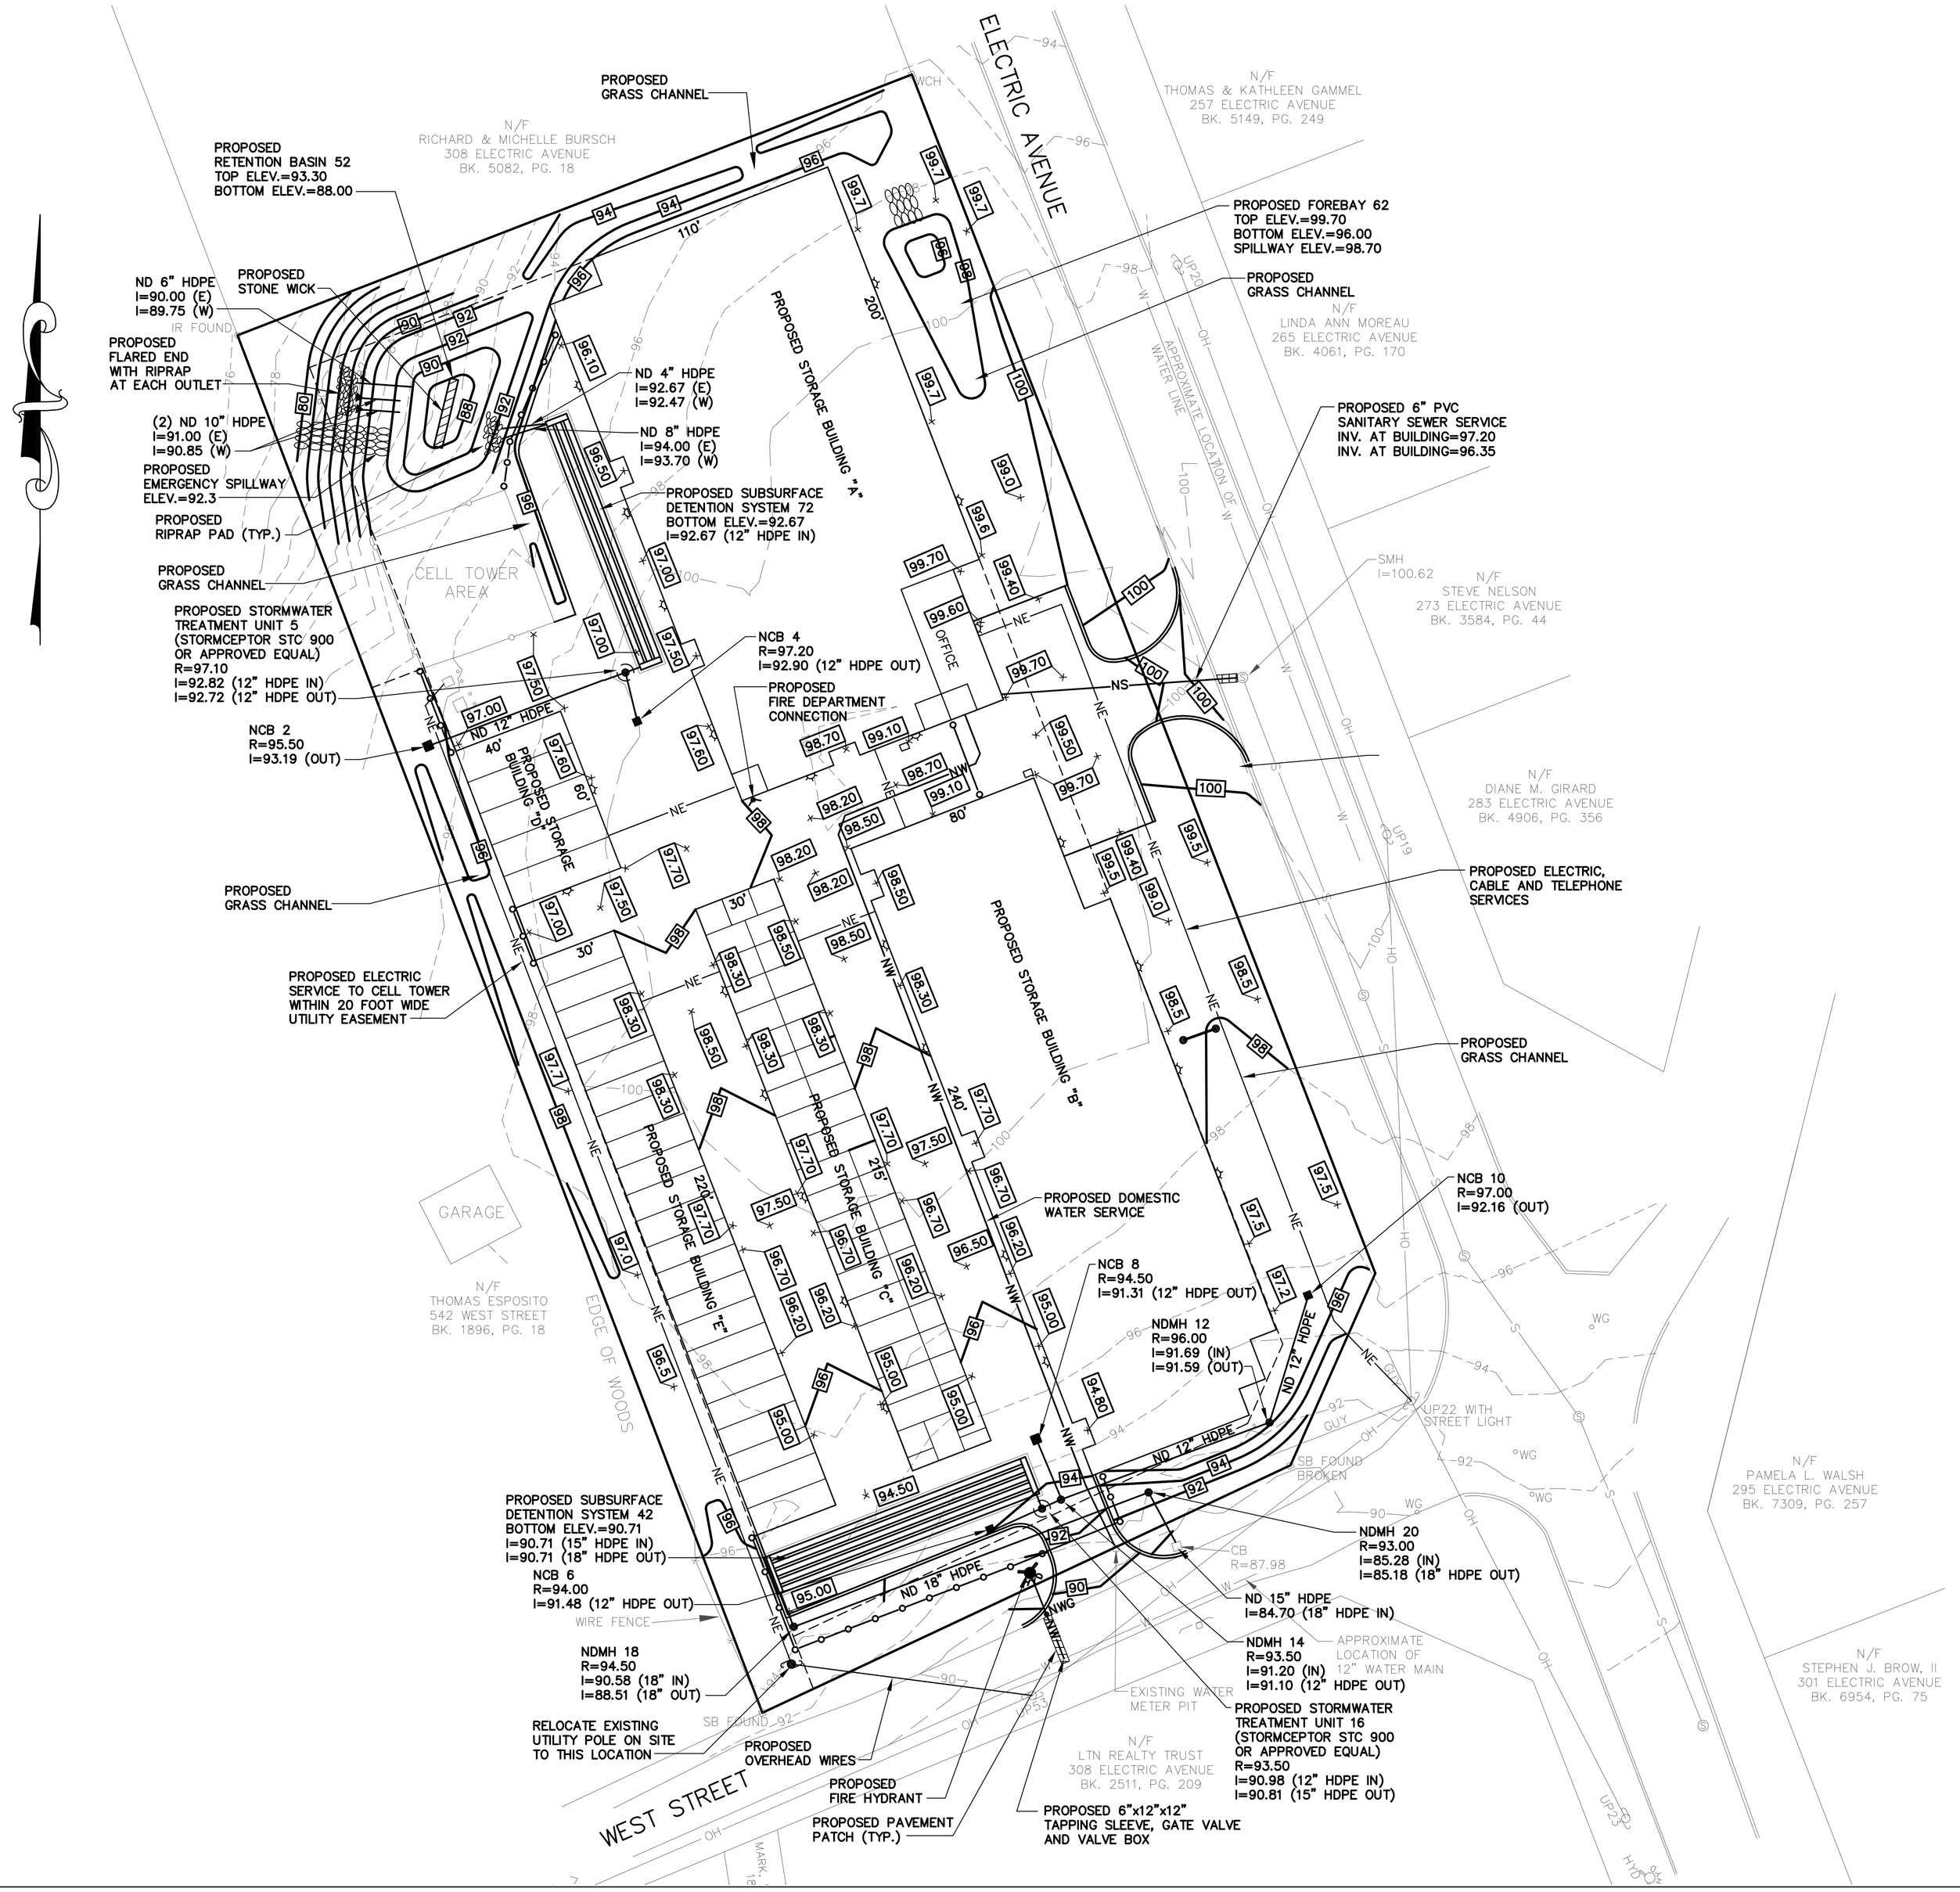

APPROVAL UNDER
SITE PLAN
IS REQUIRED

DATE

TOWN OF LUNENBURG
PLANNING BOARD

CHECKED BY: BFM	
SCALE: 1"=30'	
JOB NUMBER: 13341	
PLAN NUMBER: 31-D-25	
FIELD BOOK REF(S):	
DRAWN BY: MFP	
DATE: 4/27/15	
SHEET NUMBER: 2 OF 8	
COMPS: 9739	
PLAN REF(S): BY OTHERS	

REVISIONS

NO.	DESCRIPTION	DATE	BY

GRADING AND UTILITIES PLAN
AT
270 ELECTRIC AVENUE
IN
LUNENBURG, MA

PREPARED FOR:
LTN REALTY TRUST
308 ELECTRIC AVENUE
LUNENBURG, MA 01462

COMMONWEALTH OF MASSACHUSETTS
BRIAN F. MUNRO
CIVIL
No. 38100
REGISTERED PROFESSIONAL ENGINEER

WHITMAN & BINGHAM
ASSOCIATES
REGISTERED ENGINEERS & LAND SURVEYORS
510 MECHANIC STREET
LEOMINSTER, MASSACHUSETTS 01453
TEL. (978) 537-1556
FAX. (978) 537-1423