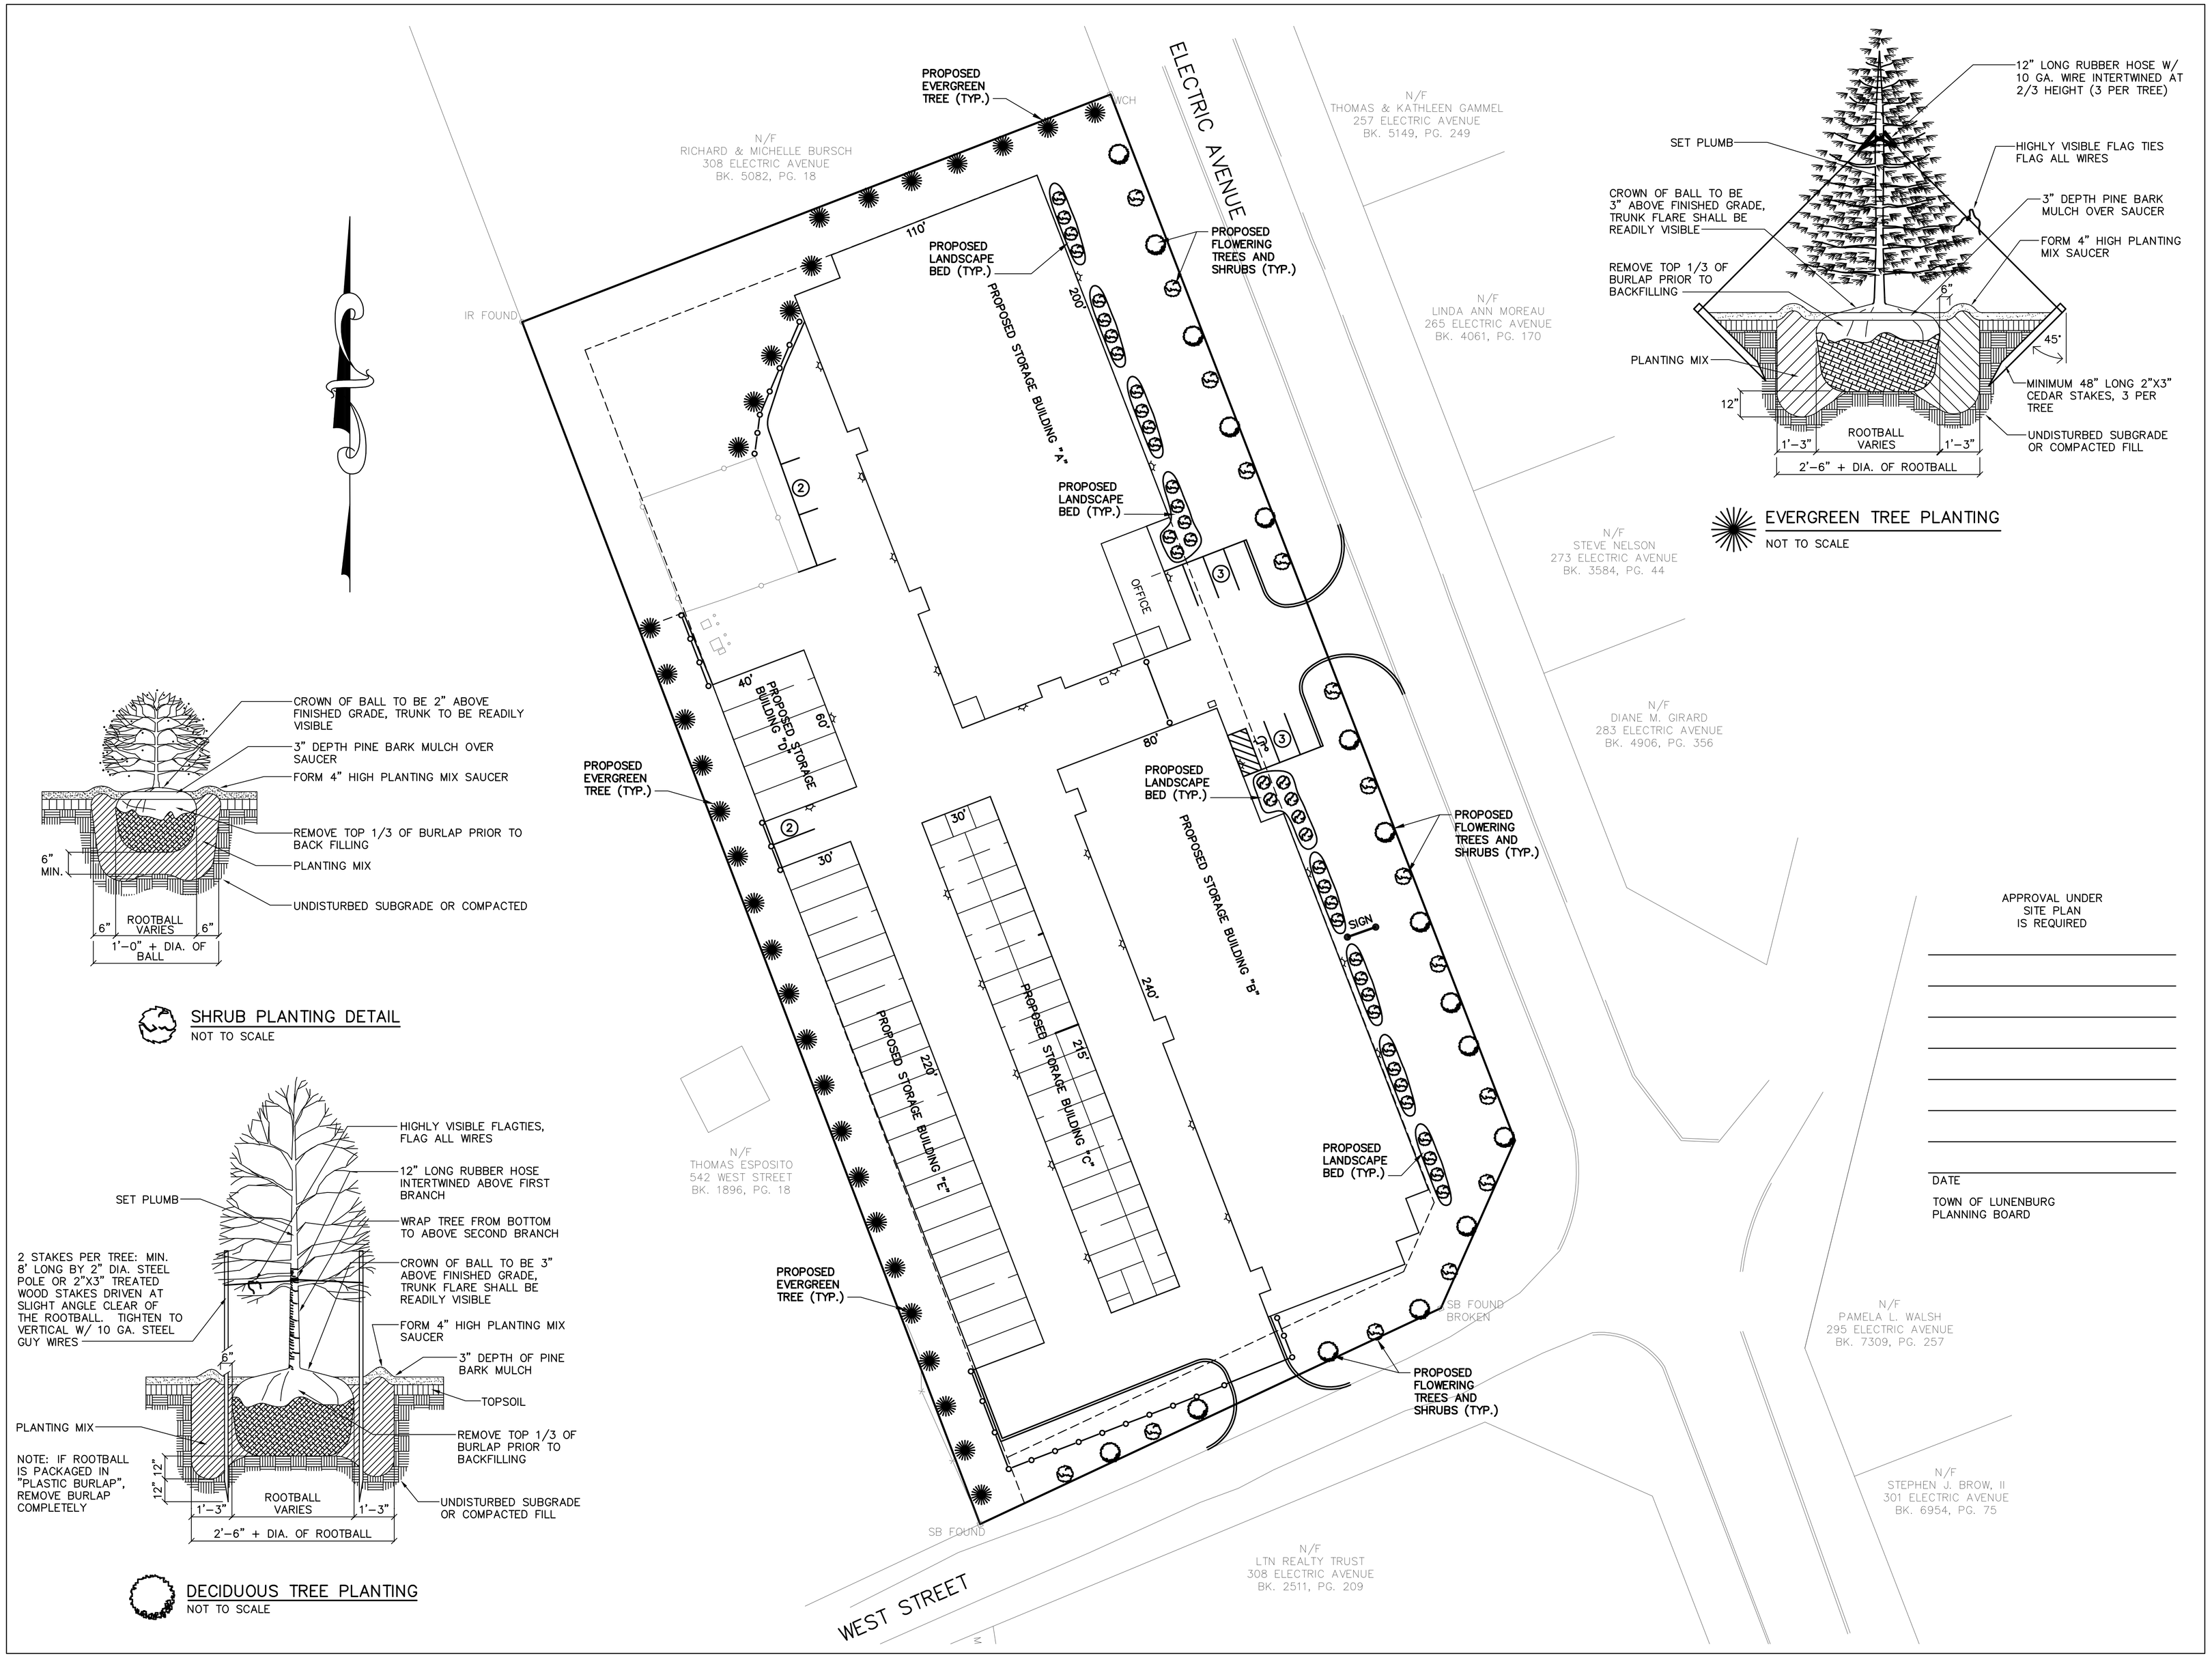

DRAWN BY: MFP	DATE: 4/27/15	SHEET NUMBER: 5 OF 8	COMPS: 9739
CHECKED BY: BFM	SCALE: 1"=30'	JOB NUMBER: 13341	PLAN NUMBER: 31-D-25
PLAN REF(S): BY OTHERS	FIELD BOOK REF(S):		

REVISIONS

NO.	DESCRIPTION	DATE	BY

LANDSCAPE PLAN
AT
270 ELECTRIC AVENUE
IN
LUNENBURG, MA

PREPARED FOR:
LTN REALTY TRUST
308 ELECTRIC AVENUE
LUNENBURG, MA 01462

COMMONWEALTH OF MASSACHUSETTS
BRIAN F. WHITMAN
CIVIL
No. 38102
REGISTERED PROFESSIONAL ENGINEER

WHITMAN & BINGHAM ASSOCIATES
REGISTERED ENGINEERS & LAND SURVEYORS
510 MECHANIC STREET
LEOMINSTER, MASSACHUSETTS 01453
TEL: (978) 537-7960
FAX: (978) 537-1423