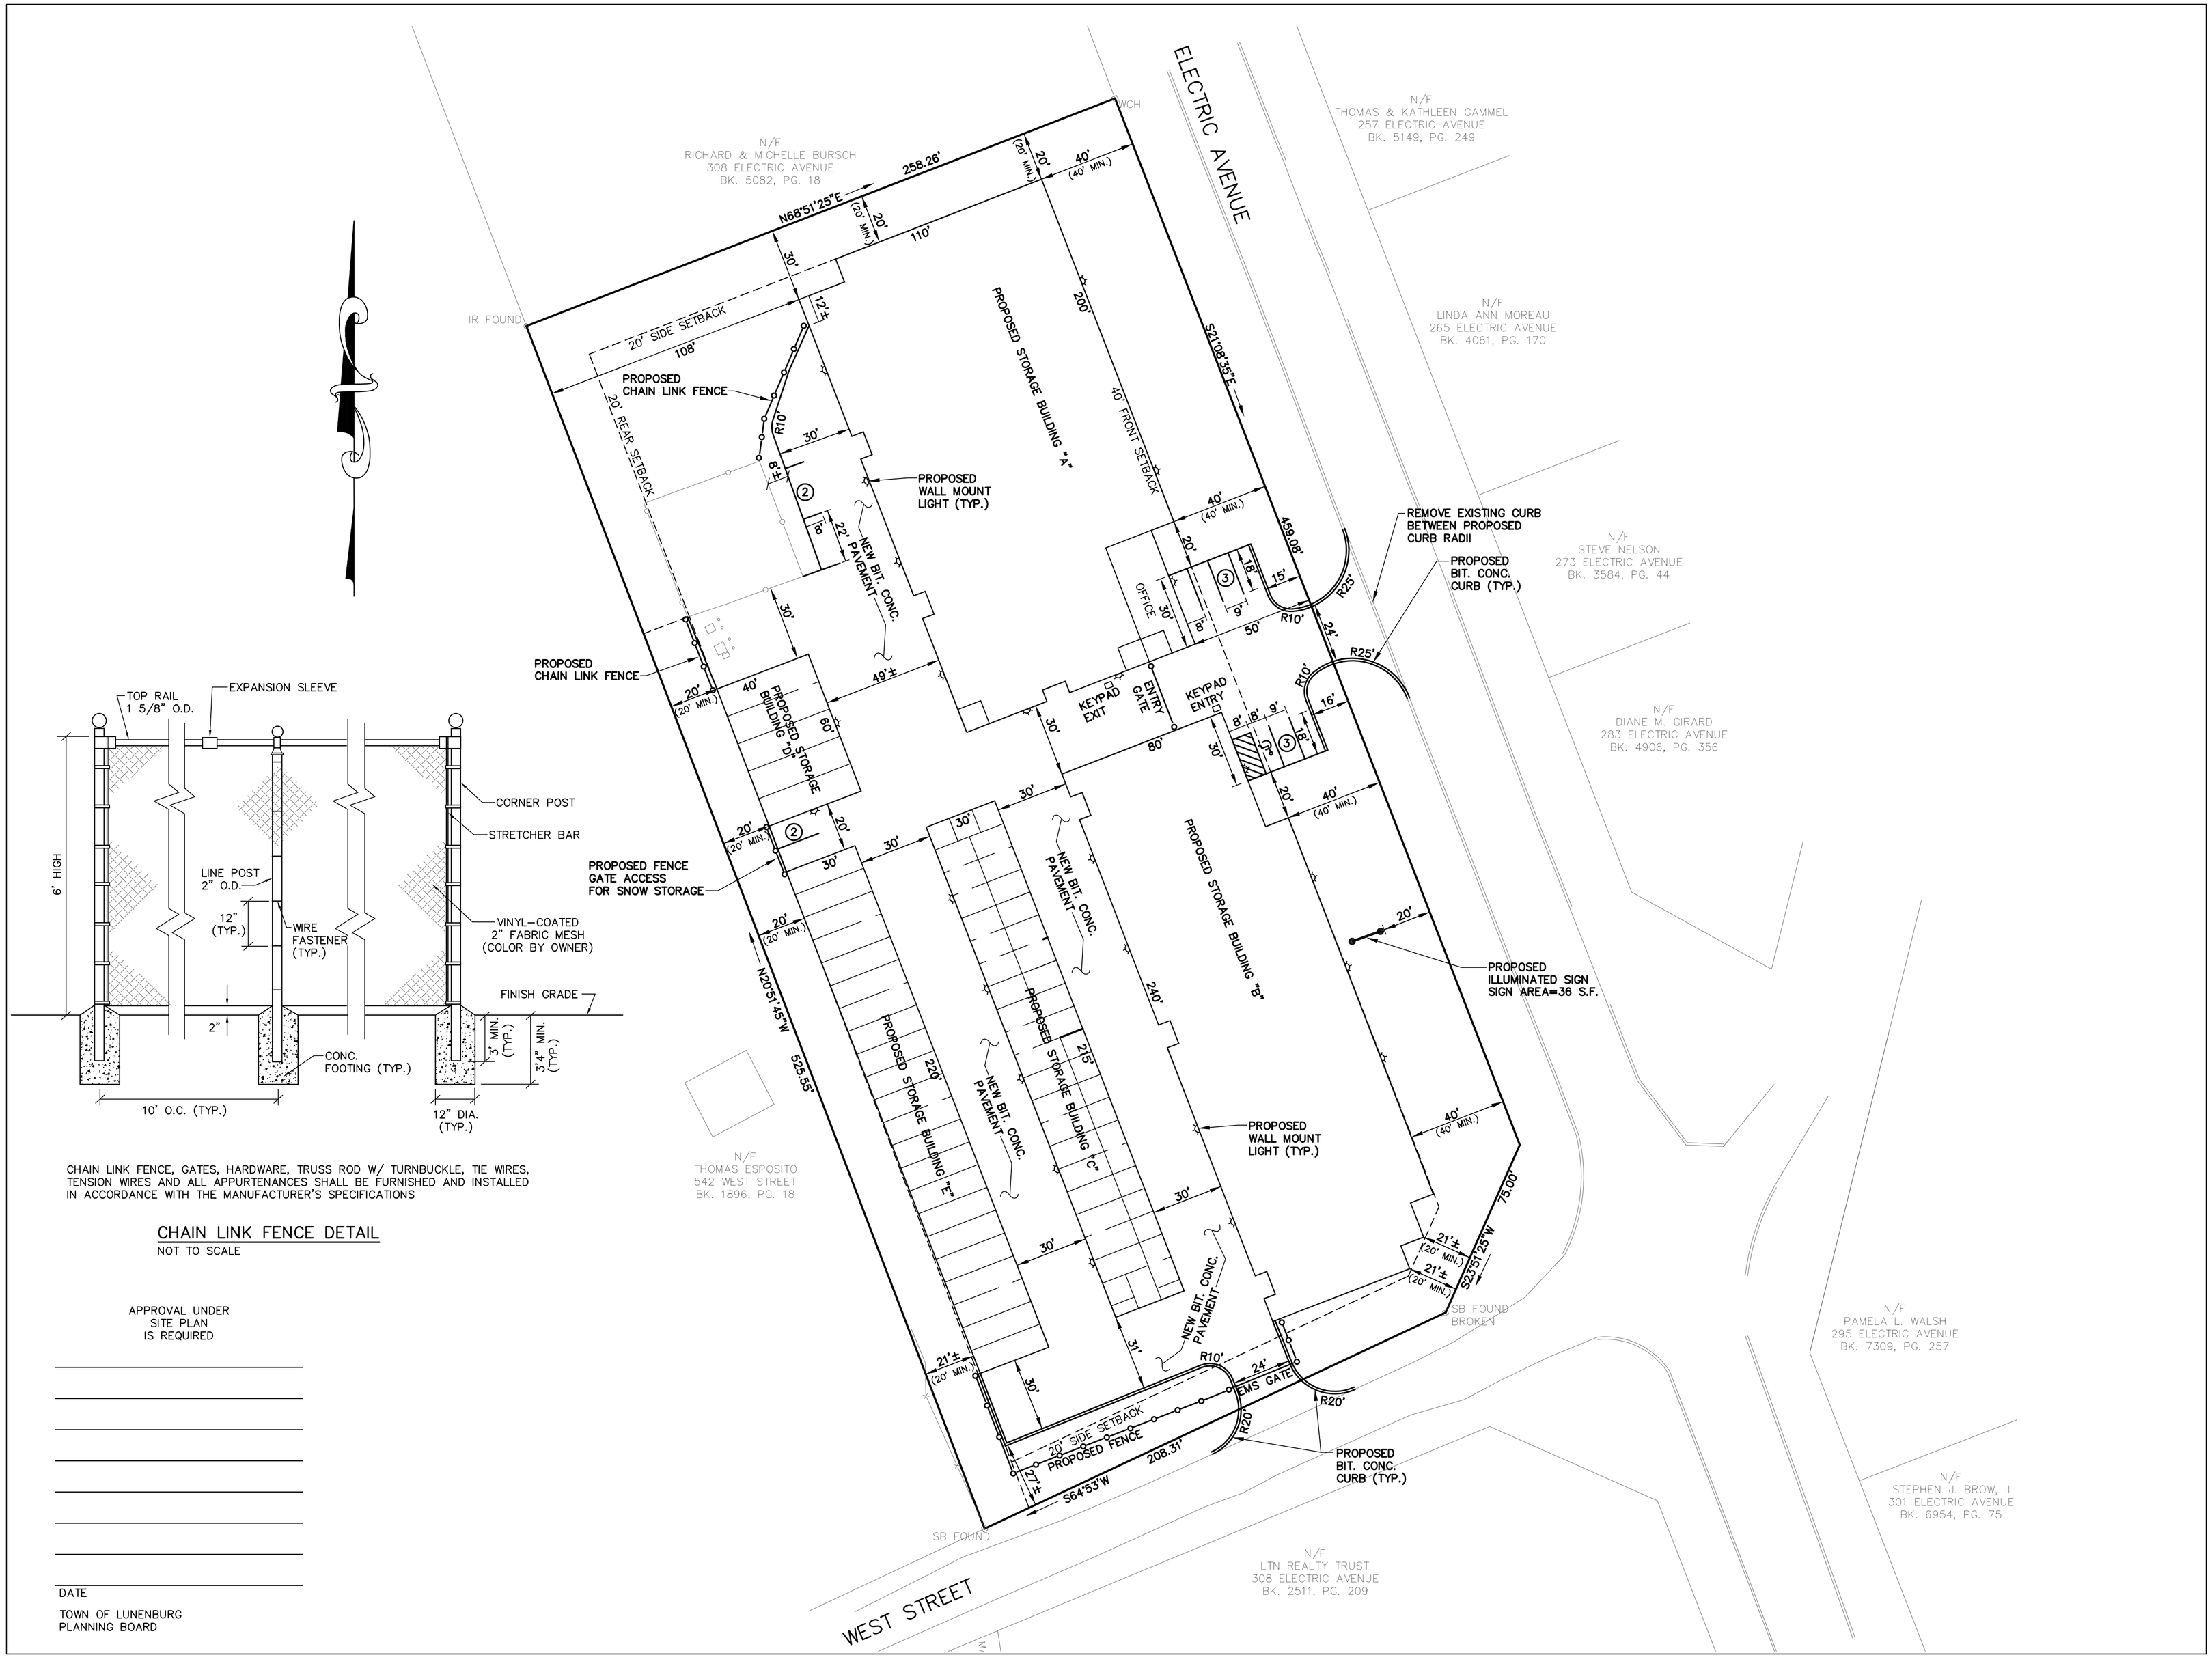

CHAIN LINK FENCE, GATES, HARDWARE, TRUSS ROD W/ TURNBUCKLE, TIE WIRES, TENSION WIRES AND ALL APPURTENANCES SHALL BE FURNISHED AND INSTALLED IN ACCORDANCE WITH THE MANUFACTURER'S SPECIFICATIONS

CHAIN LINK FENCE DETAIL

NOT TO SCALE

APPROVAL UNDER
SITE PLAN
IS REQUIRED

DATE

TOWN OF LUNENBURG
PLANNING BOARD

DRAWN BY: MFP	CHECKED BY: BFM
DATE: 4/27/15	SCALE: 1"=30'
SHEET NUMBER: 3 OF 8	JOB NUMBER: 13341
COMPS: 9739	PLAN NUMBER: 31-D-25
PLAN REF(S): BY OTHERS	FIELD BOOK REF(S):

REVISIONS

NO.	DESCRIPTION	DATE	BY

LAYOUT AND MATERIALS PLAN

AT

270 ELECTRIC AVENUE

IN

LUNENBURG, MA

PREPARED FOR:
LTN REALTY TRUST
308 ELECTRIC AVENUE
LUNENBURG, MA 01462

COMMONWEALTH OF MASSACHUSETTS
BRIAN F. BINGHAM
No. 38103
CIVIL
REGISTERED PROFESSIONAL ENGINEER

WHITMAN & BINGHAM
ASSOCIATES
REGISTERED ENGINEERS & LAND SURVEYORS
510 MECHANIC STREET
LEOMINSTER, MASSACHUSETTS 01453
TEL. (978) 537-2286
FAX. (978) 537-1425