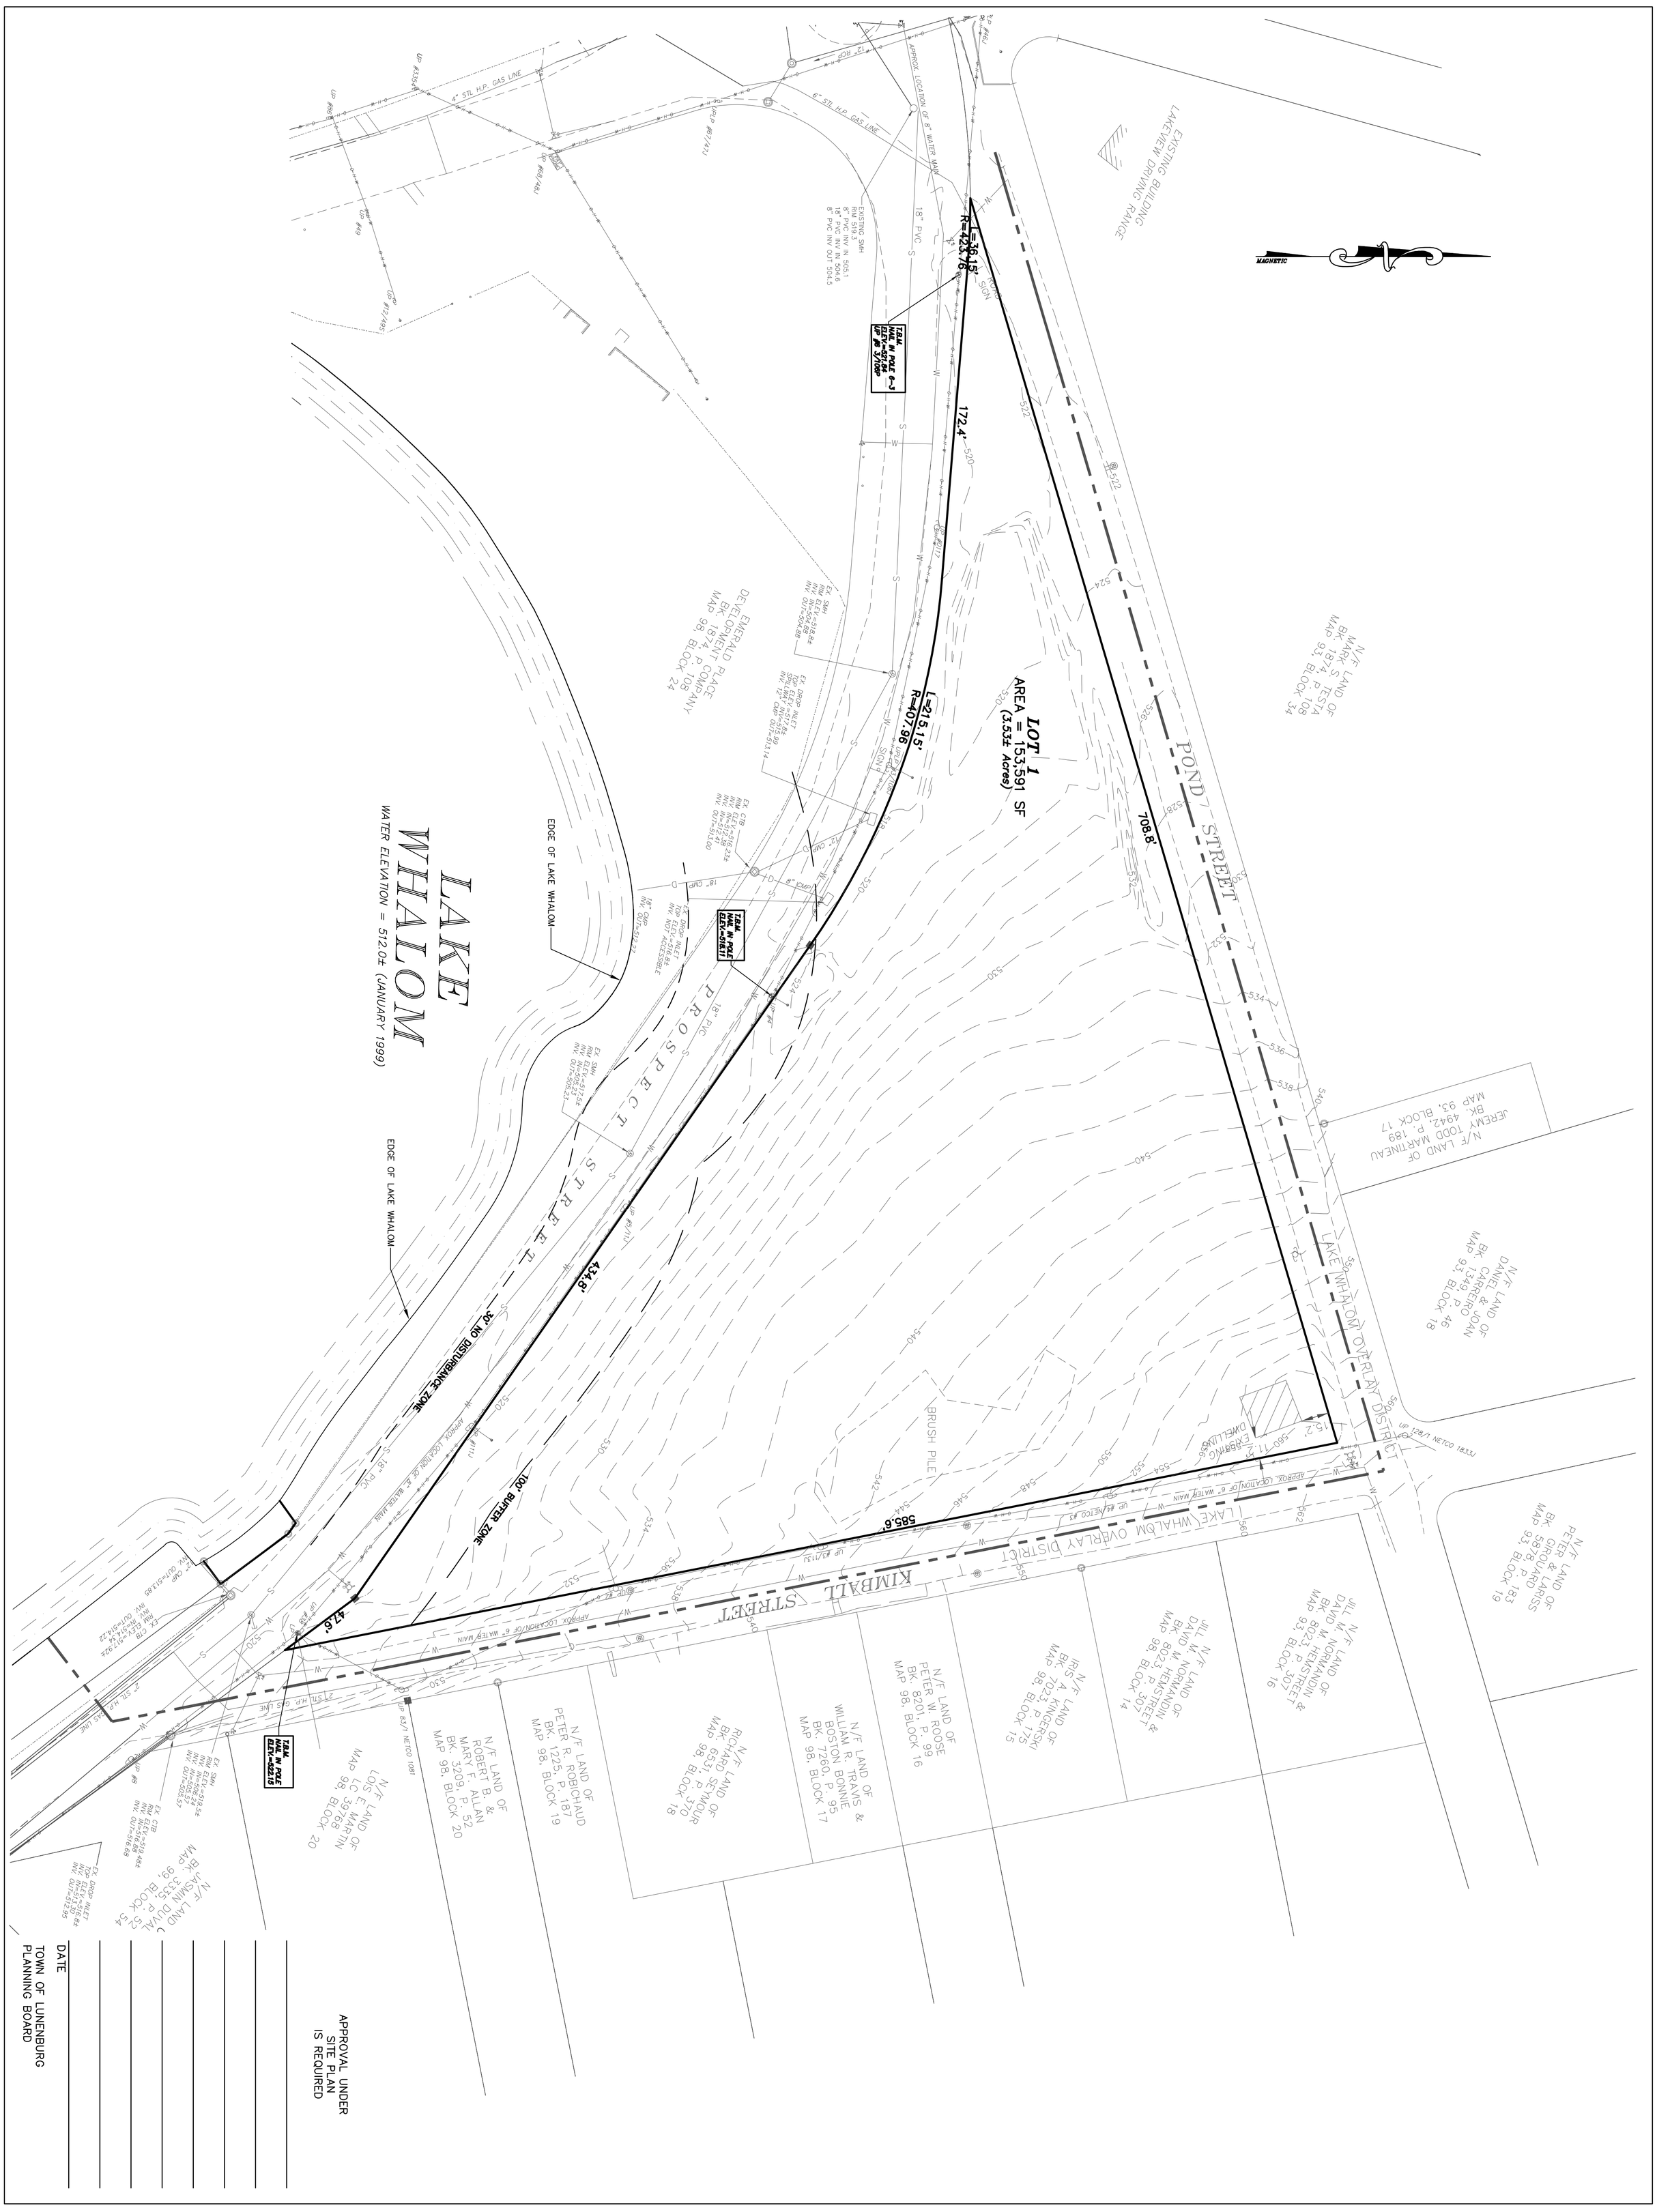

APPROVAL UNDER SITE PLAN IS REQUIRED

TOWN OF LUNENBURG PLANNING BOARD

DATE

WHITMAN & BINGHAM ASSOCIATES

REGISTERED ENGINEERS & LAND SURVEYORS

510 MECHANIC STREET
LEOMINSTER, MASSACHUSETTS 01453
TEL. (978) 537-5296
FAX. (978) 537-1423

COMMONWEALTH OF MASSACHUSETTS
BRIAN F. MILISCI
CIVIL
No. 38102
REGISTERED PROFESSIONAL ENGINEER

EXISTING CONDITIONS PLAN

OFF

274 PROSPECT STREET

IN

LUNENBURG, MA

PREPARED FOR:

GREENER LIVING LUXURY HOMES
811 CHASE ROAD
LUNENBURG, MA 01462

REVISIONS

NO.	DESCRIPTION	DATE	BY
1	PER ENGINEERING REVIEW COMMENTS	8/18/15	MFP

DRAWN BY: MFP	CHECKED BY: BFM
DATE: 7/13/15	SCALE: 1"=40'
SHEET NUMBER: 1 OF 9	JOB NUMBER: 13334
COMPS: 9087	PLAN NUMBER: 30-D-40
PLAN REF(S): BY OTHERS	FIELD BOOK REF(S): BY OTHERS