LEGEND

EXISTING	DESCRIPTION	NEW
○ DMH	DRAIN MANHOLE	● NDMH
○ EMH	ELECTRICAL MANHOLE	● NEMH
○ SMH	SEWER MANHOLE	● NSMH
□ CB	CATCH BASIN	■ NCB
CB	CATCH BASIN/DOUBLE GRATE	NCB
○ GG	GAS GATE	● NGG
○ WG	WATER GATE	● NWG
HYD	HYDRANT	NHYD
UP	UTILITY POLE	NUP
△ FE	FLARED END	▲ NFE
○ IP/DH	IRON PIPE OR DRILL HOLE	
TP	TEST PIT	
BIT. CONC.	BITUMINOUS CONCRETE	BIT. CONC.
433x6	SPOT GRADE	433.6
—433—	CONTOUR	433
—D—	DRAIN	—ND—
—E—	ELECTRIC	—NE—
—G—	GAS	—NG—
—S—	SEWER	—NS—
—W—	WATER	—NW—
—OH—	OVERHEAD UTILITY	—NOH—
ooooo	STONEWALL	
—x—	CHAIN LINK FENCE	
	TREE LINE	
PVC	POLYVINYL CHLORIDE	PVC
HDPE	HIGH DENSITY POLYETHYLENE	HDPE
CLDI	CEMENT LINED DUCTILE IRON	CLDI
(8)	PARKING SPACES	(8)
	HANDICAP SPACE	♿
	RADIUS 5 FEET	R5'

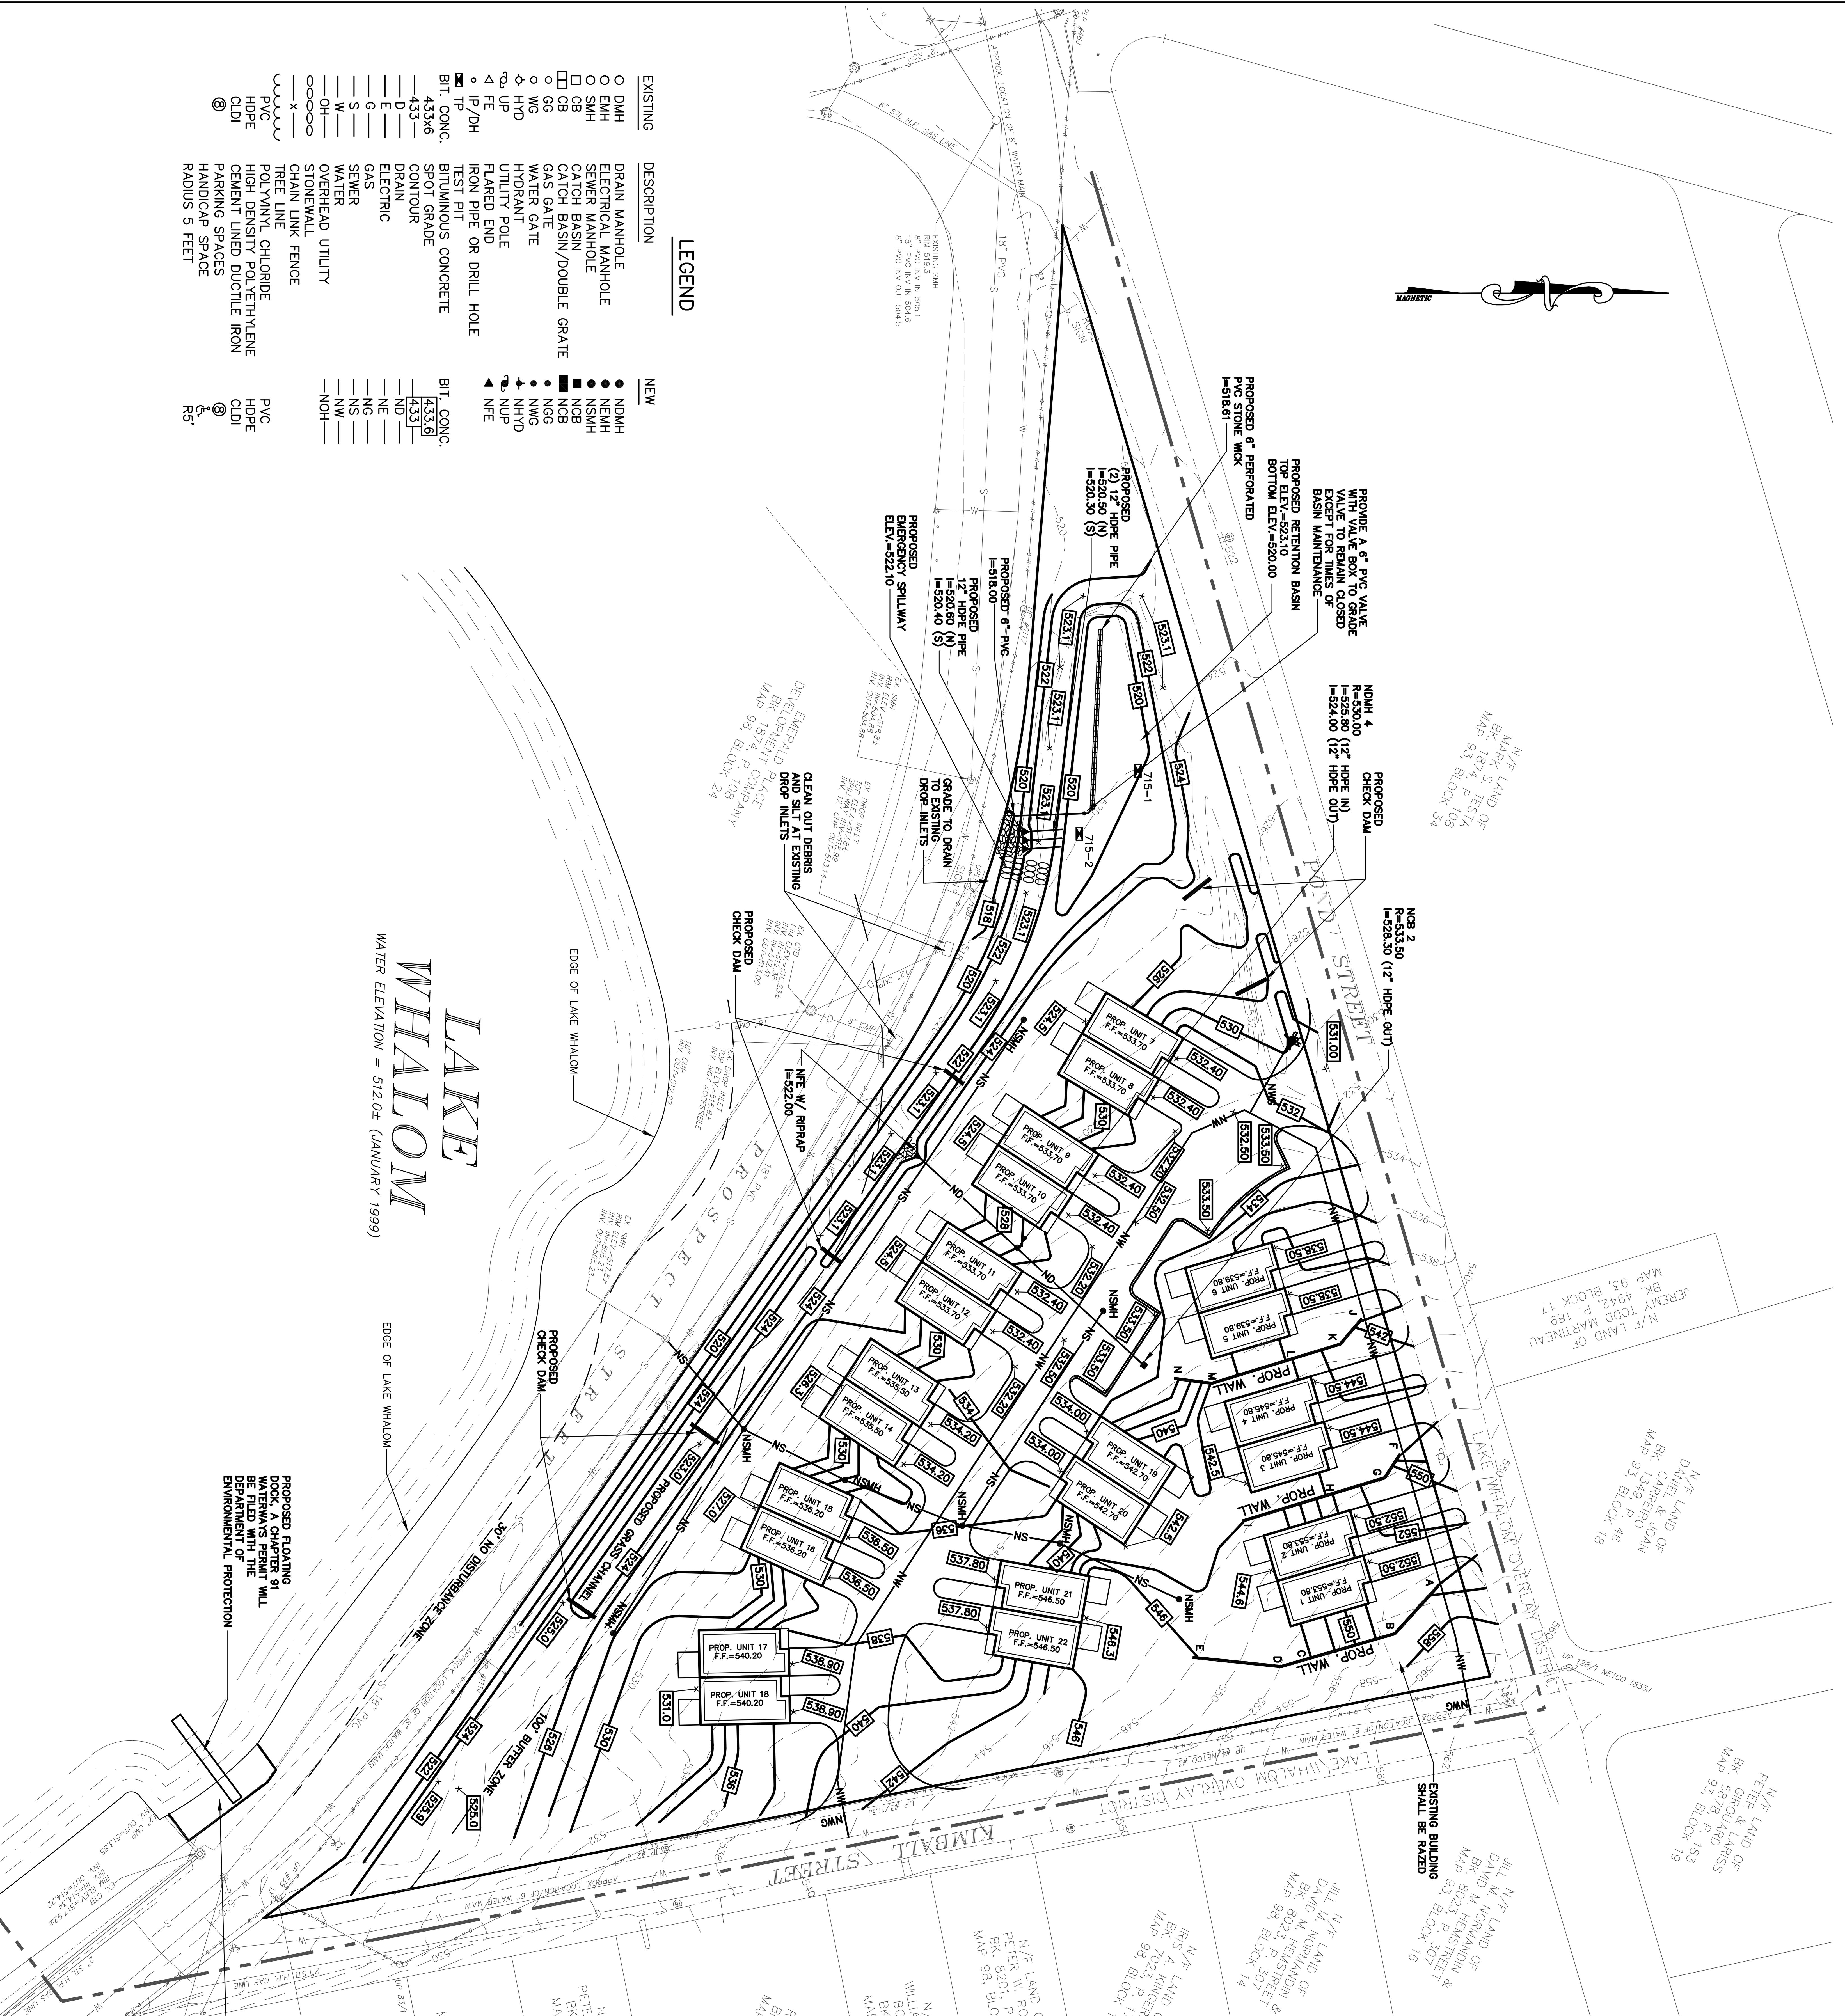

WALL LOCATION	TOP ELEV.	BOTTOM ELEV.
A	554.00	552.50
B	556.00	553.00
C	553.00	546.00
D	552.00	545.00
E	548.00	546.00
F	546.00	544.00
G	551.00	544.50
H	552.00	544.00
I	544.00	543.00
J	540.00	538.50
K	544.00	539.00
L	544.00	538.00
M	542.00	535.50
N	536.00	535.00

APPROVAL UNDER SITE PLAN IS REQUIRED

TOWN OF LUNENBURG PLANNING BOARD

DATE

WHITMAN & BINGHAM ASSOCIATES
REGISTERED ENGINEERS & LAND SURVEYORS
510 MECHANIC STREET
LEOMINSTER, MASSACHUSETTS 01453
TEL. (978) 537-5296
FAX. (978) 537-1423

COMMONWEALTH OF MASSACHUSETTS
BRIAN F. MILISCI
CIVIL
No. 38102
REGISTERED PROFESSIONAL ENGINEER

GRADING AND DRAINAGE PLAN
OFF
274 PROSPECT STREET
IN
LUNENBURG, MA

PREPARED FOR:
GREENER LIVING LUXURY HOMES
811 CHASE ROAD
LUNENBURG, MA 01462

REVISIONS

NO.	DESCRIPTION	DATE	BY
1	PER ENGINEERING REVIEW COMMENTS	8/18/15	MFP

DRAWN BY: MFP	CHECKED BY: BFM
DATE: 7/13/15	SCALE: 1"=40'
SHEET NUMBER: 2 OF 9	JOB NUMBER: 13334
COMPS: 9087	PLAN NUMBER: 30-D-40
PLAN REF(S): BY OTHERS	FIELD BOOK REF(S): BY OTHERS