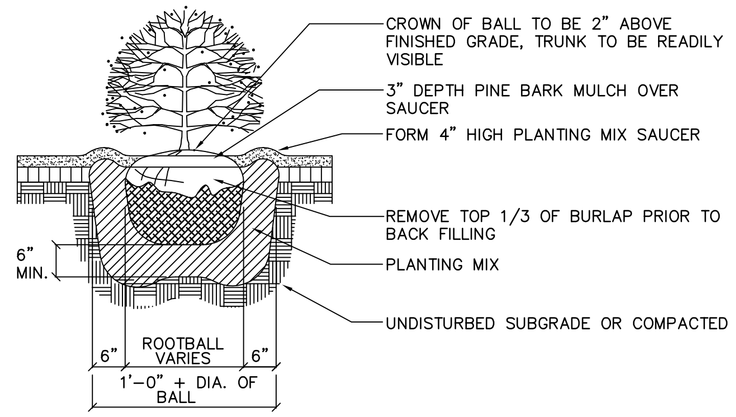

SHRUB PLANTING DETAIL

NOT TO SCALE

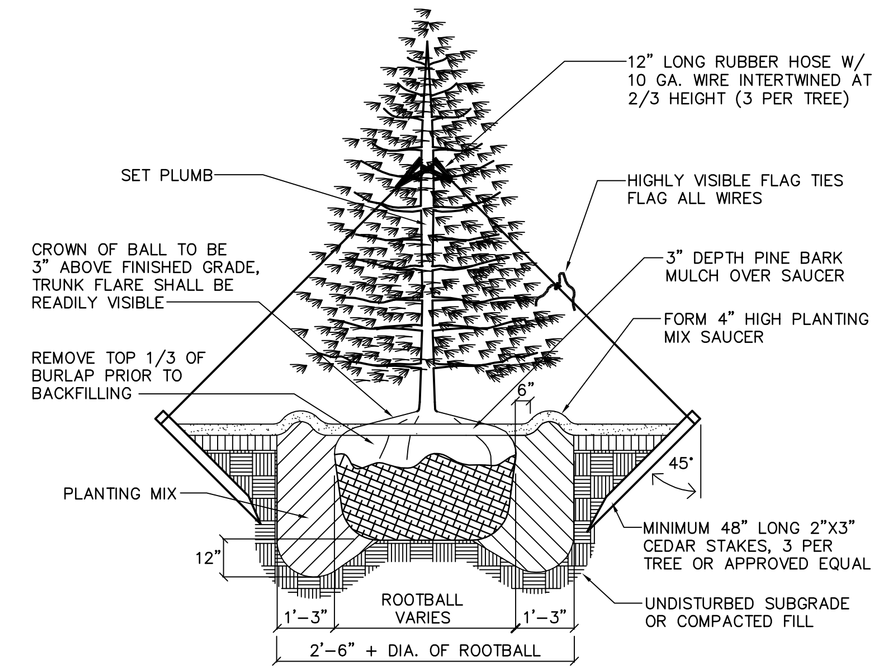

EVERGREEN TREE PLANTING

NOT TO SCALE

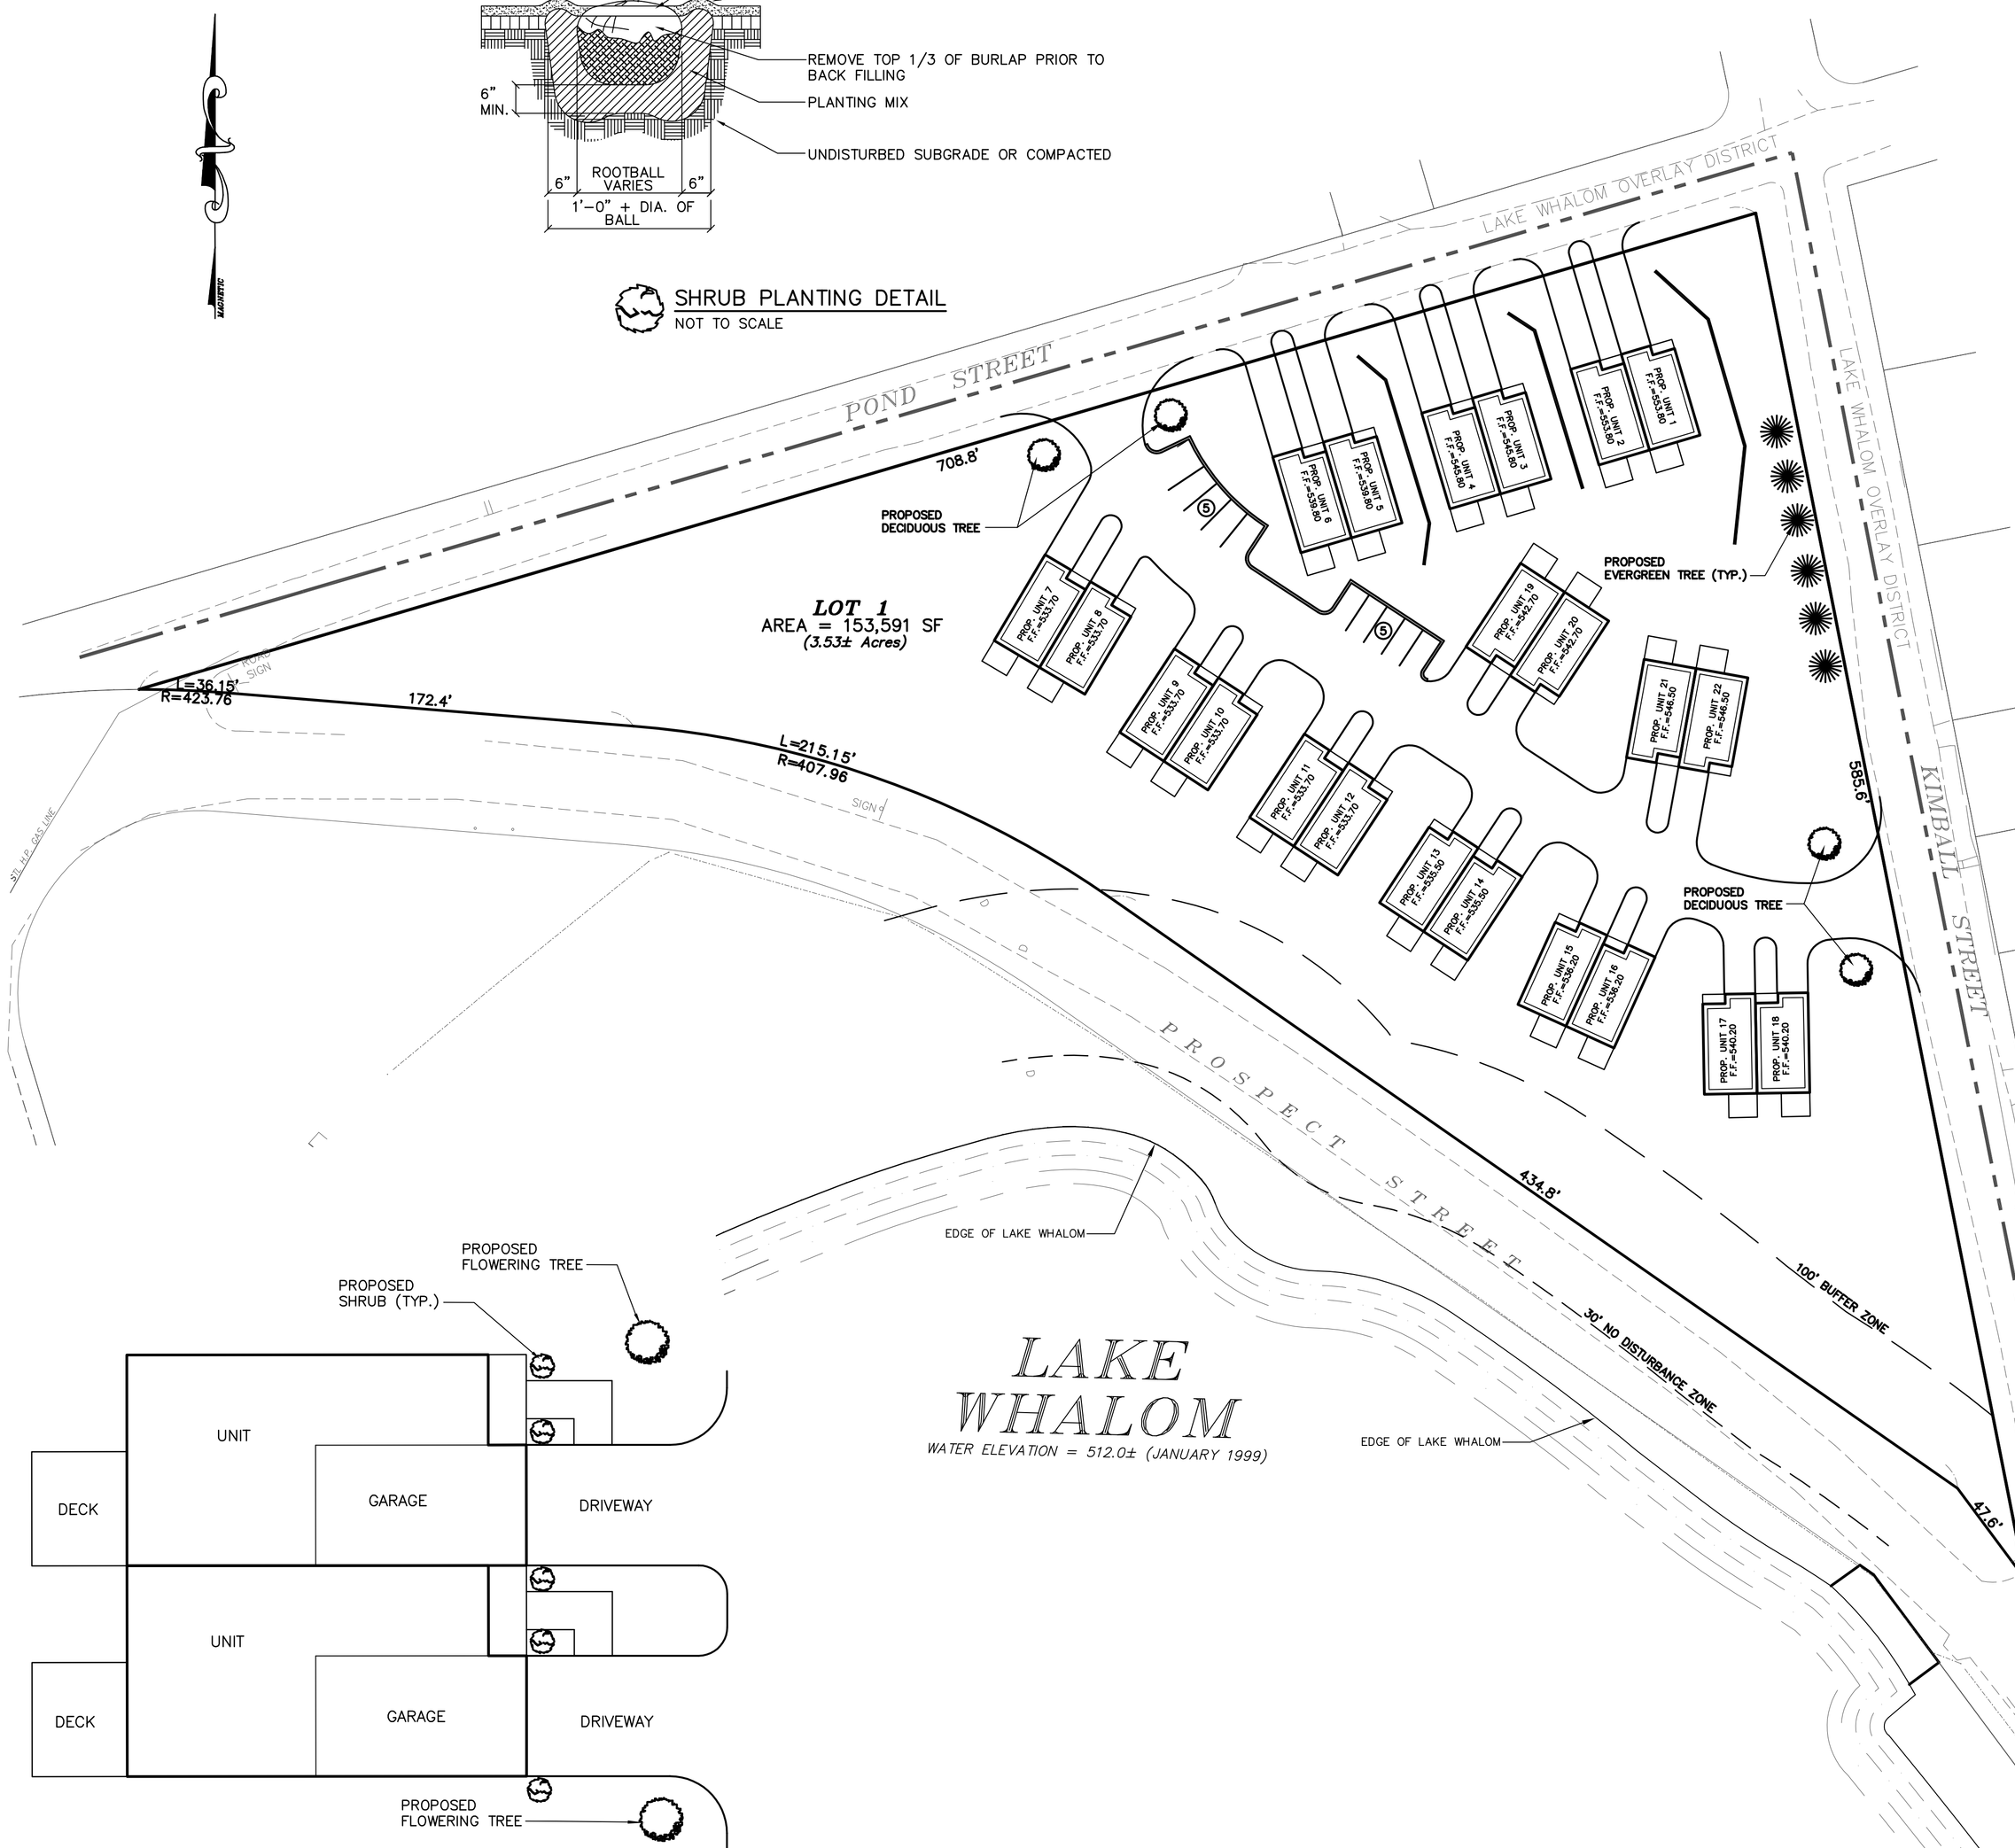

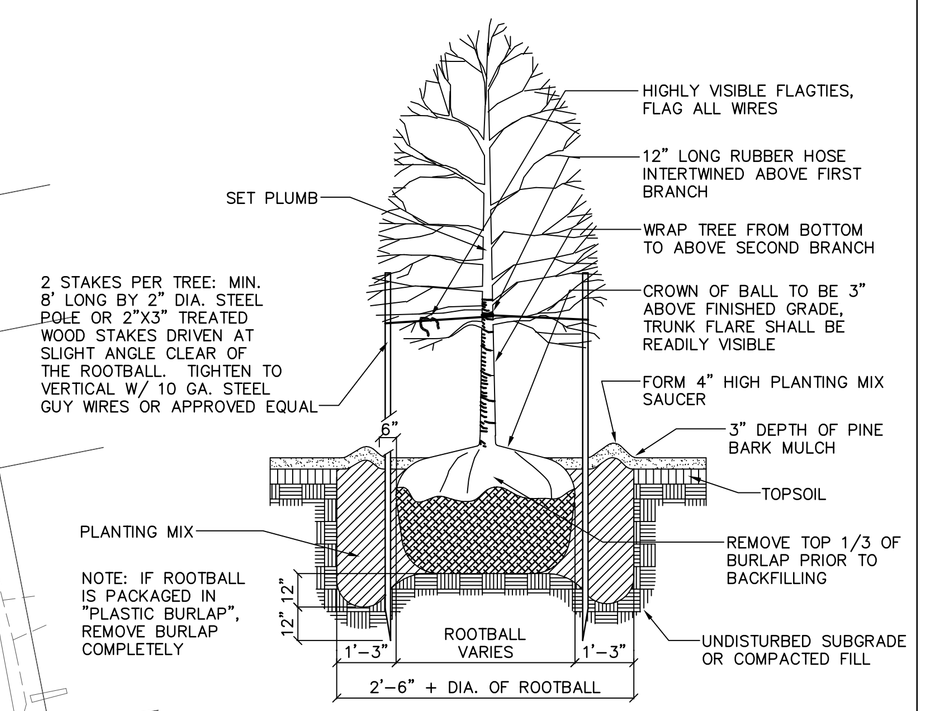

DECIDUOUS TREE PLANTING

NOT TO SCALE

(2) UNIT LANDSCAPE PLAN

SCALE: 1"=10'

APPROVAL UNDER SITE PLAN IS REQUIRED

DATE

TOWN OF LUNENBURG PLANNING BOARD

DRAWN BY: MFP	DATE: 7/13/15	SHEET NUMBER: 5 OF 9	COMPS: 9087	PLAN REF(S): BY OTHERS	FIELD BOOK REF(S): BY OTHERS
					CHECKED BY: BFM

REVISIONS

NO.	DESCRIPTION	DATE	BY
1	PER ENGINEERING REVIEW COMMENTS	8/18/15	MFP

LANDSCAPE PLAN
OFF
274 PROSPECT STREET
IN
LUNENBURG, MA

PREPARED FOR:
GREENER LIVING LUXURY HOMES
811 CHASE ROAD
LUNENBURG, MA 01462

COMMONWEALTH OF MASSACHUSETTS
BRIAN F. MUSCI
CIVIL
No. 38102
REGISTERED PROFESSIONAL ENGINEER

WHITMAN & BINGHAM ASSOCIATES
REGISTERED ENGINEERS & LAND SURVEYORS
510 MECHANIC STREET
LEOMINSTER, MASSACHUSETTS 01453
TEL. (978) 537-2506
FAX: (978) 537-1423