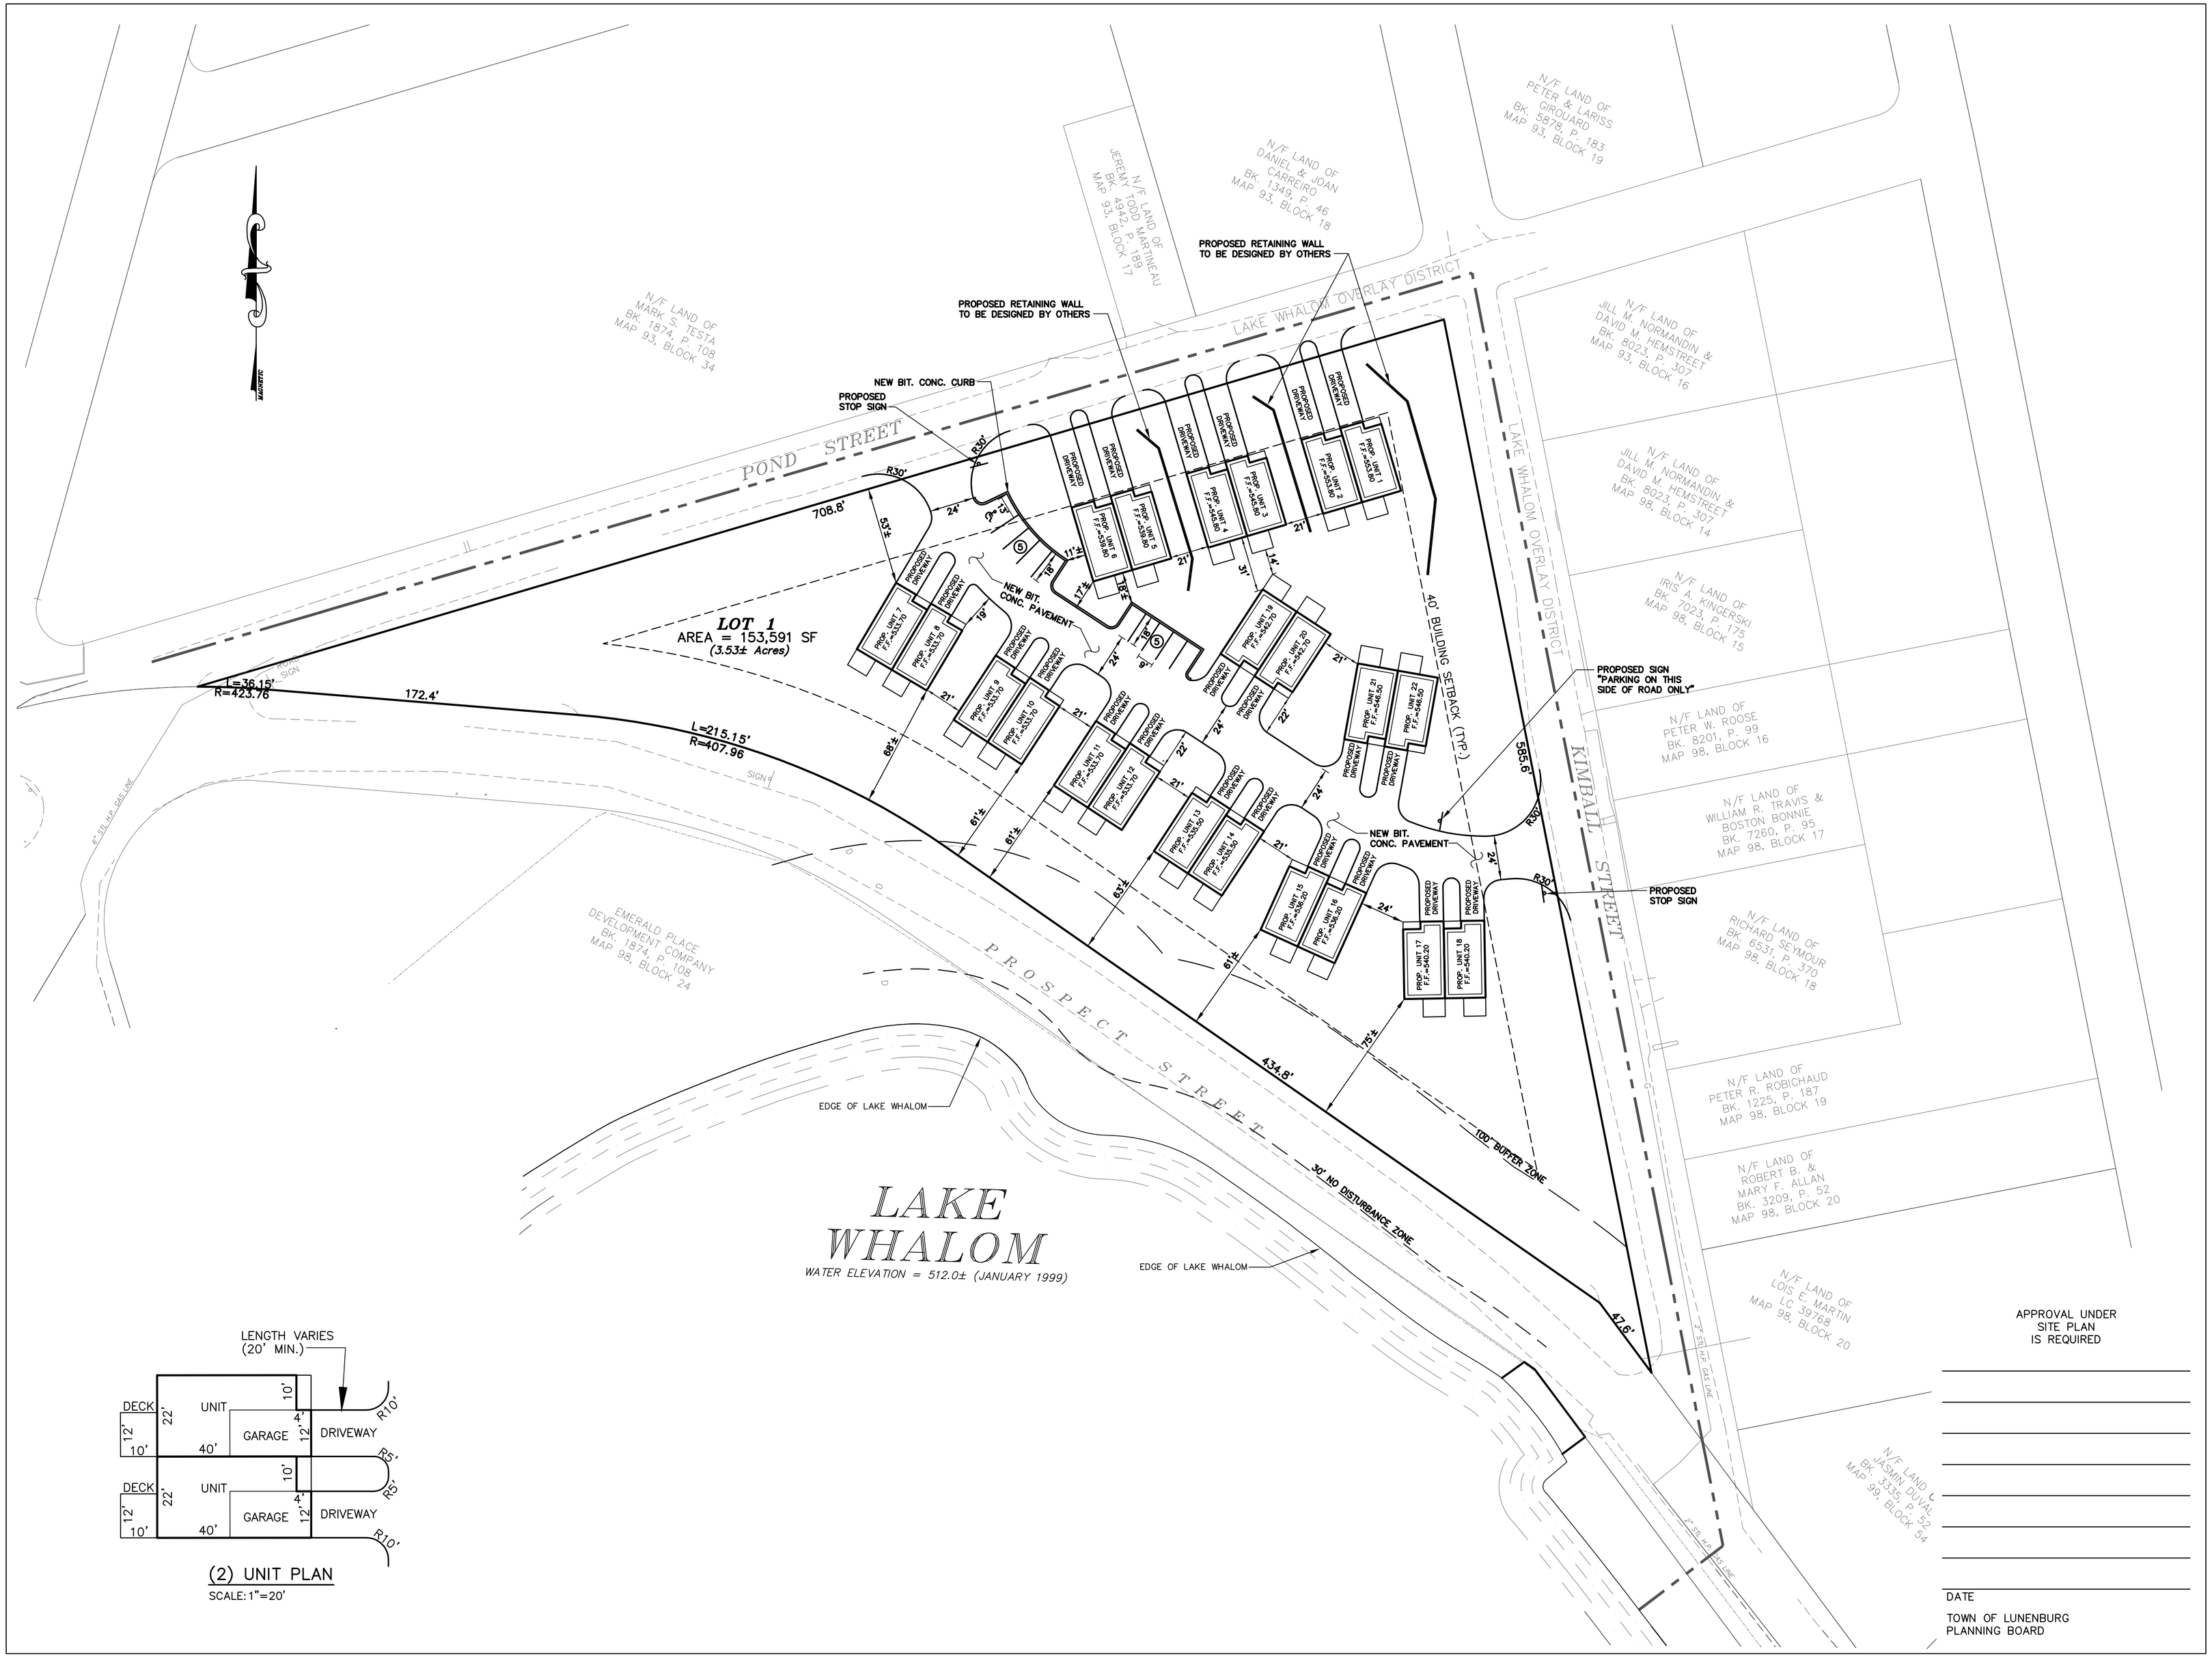

(2) UNIT PLAN
SCALE: 1"=20'

APPROVAL UNDER SITE PLAN IS REQUIRED

DATE

TOWN OF LUNENBURG PLANNING BOARD

DRAWN BY: MFP	CHECKED BY: BFM
DATE: 7/13/15	SCALE: 1"=40'
SHEET NUMBER: 4 OF 9	JOB NUMBER: 13334
COMPS: 9087	PLAN NUMBER: 30-D-40
PLAN REF(S): BY OTHERS	FIELD BOOK REF(S): BY OTHERS

REVISIONS

NO.	DESCRIPTION	DATE	BY
1	PER ENGINEERING REVIEW COMMENTS	8/18/15	MFP

LAYOUT AND MATERIALS PLAN
OFF
274 PROSPECT STREET
IN
LUNENBURG, MA

PREPARED FOR:
GREENER LIVING LUXURY HOMES
811 CHASE ROAD
LUNENBURG, MA 01462

COMMONWEALTH OF MASSACHUSETTS
BRIAN F. MILISCI
CIVIL
No. 38102
REGISTERED PROFESSIONAL ENGINEER

WHITMAN & BINGHAM
ASSOCIATES
REGISTERED ENGINEERS & LAND SURVEYORS
510 MECHANIC STREET
LEOMINSTER, MASSACHUSETTS 01453
TEL. (978) 537-5296
FAX. (978) 537-1423