BID SET No. _____

TOWN OF LUNENBURG, MASSACHUSETTS

SEWER COMMISSION

PRATT STREET AND LAKEVIEW AVENUE AREAS SEWER EXTENSION PROJECT

JANUARY 2015
CONTRACT NO. 2015-1
CWSRF # 3860

Easement Sections

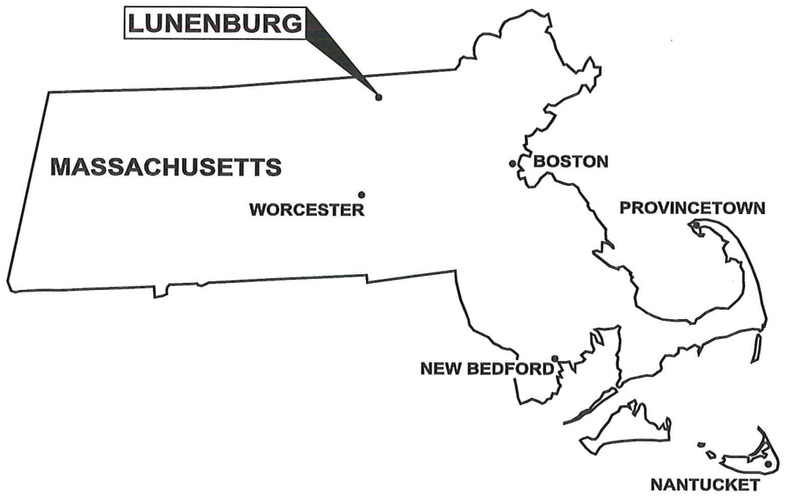

DRAWING INDEX

GENERAL

---	COVER SHEET

CIVIL

C-1	GENERAL CIVIL NOTES AND LEGEND
C-2	PRATT STREET PLAN AND PROFILE I
C-3	PRATT STREET PLAN AND PROFILE II
C-4	RENNIE STREET PLAN AND PROFILE
C-5	CROSS ROAD PLAN AND PROFILE I
C-6	CROSS ROAD PLAN AND PROFILE II
C-7	PINE GROVE ROAD PLAN AND PROFILE I
C-8	PINE GROVE ROAD PLAN AND PROFILE II
C-9	LAKEVIEW AVENUE PLAN AND PROFILE
C-10	HARRIS AVENUE PLAN AND PROFILE
C-11	SUNSET AVENUE AND EASEMENT PLAN AND PROFILE I
C-12	CROSS ROAD PLAN AND PROFILE III
C-13	DETAILS I
C-14	DETAILS II
C-15	DETAILS III
C-16	EROSION CONTROL NOTES AND DETAILS

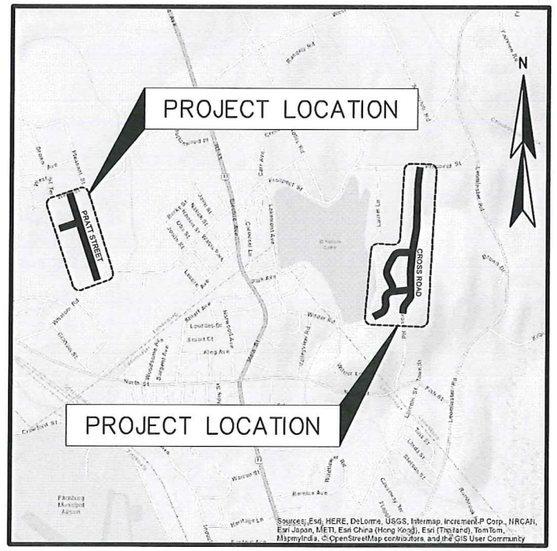

LOCATION PLAN
SCALE: 1"=1200'

WRIGHT-PIERCE
Engineering a Better Environment

Offices Throughout New England
888.621.8156 | www.wright-pierce.com

FOR REVIEW OCTOBER 2014

FOR BIDDING JANUARY 2015

WP PROJECT NO. 12990A

NOTES:
1. NEW LPS SHALL BE 10' FROM EXISTING WATER MAIN.
2. OVERLAY THE ENTIRE ROAD.

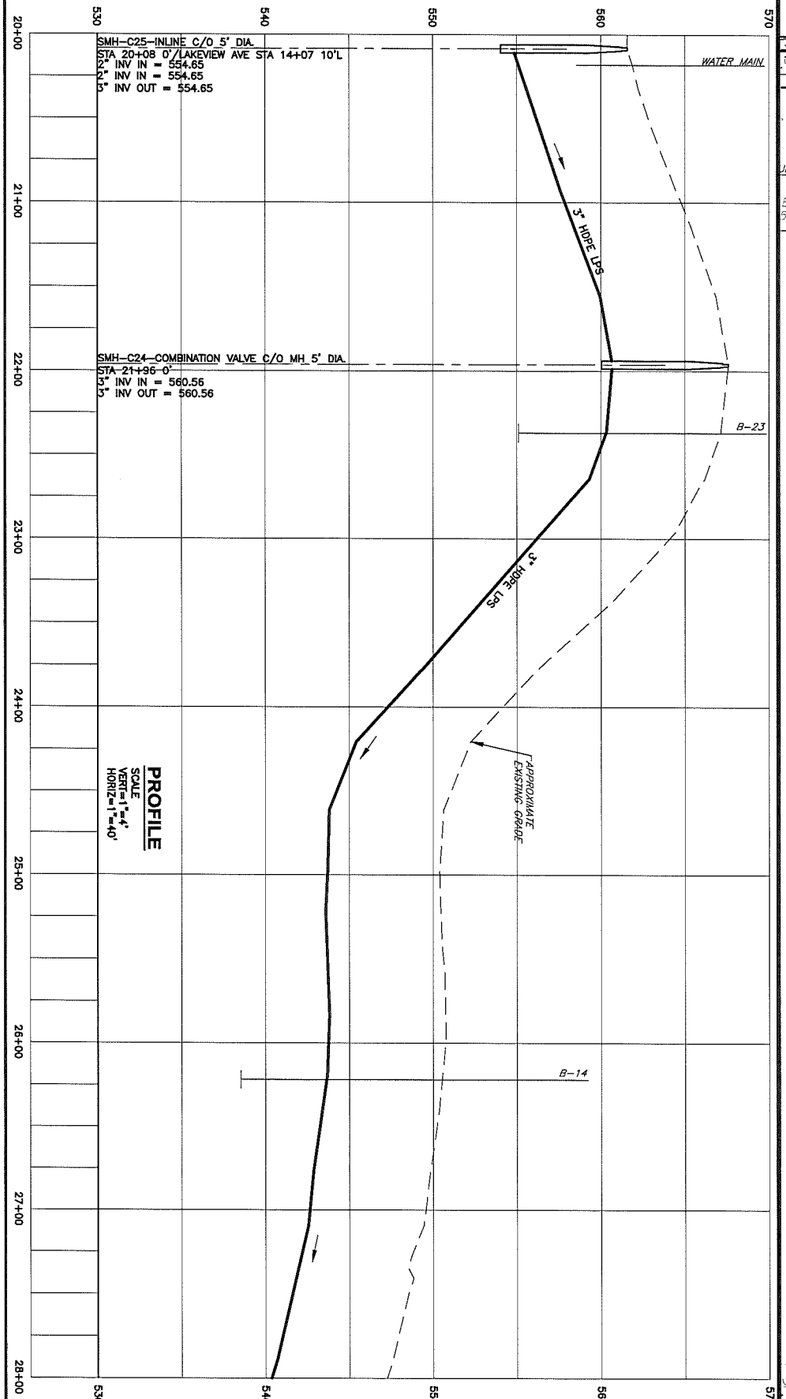

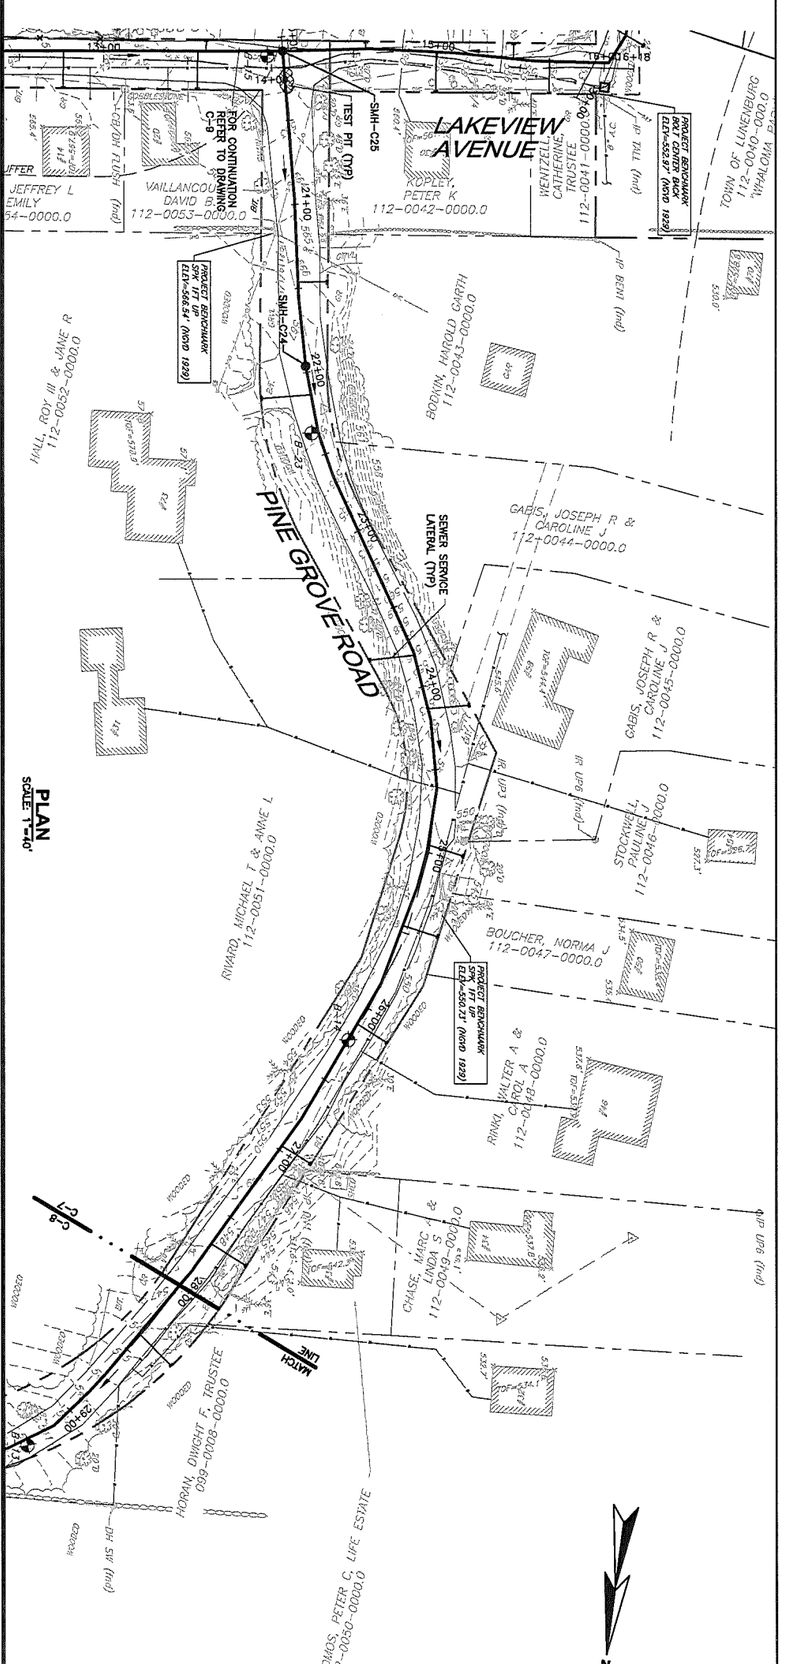

DRAWING C-8	TOWN OF LUNENBURG, MA SEWER COMMISSION PRATT ST AND LAKEVIEW AVE AREAS SEWER EXTENSION PROJECT PINE GROVE ROAD PLAN AND PROFILE II	WRIGHT-PIERCE Engineering a Better Environment Offices Throughout New England 888.621.8156 | www.wright-pierce.com			DESIGNED BY: MJC CAD COORD: SCV CAD: SCV CHECKED BY: KRO DATE: 10/07/14 APPROVED BY: KMO DATE: 12/22/14 PROJECT NO: 12990A

NO	SUBMISSIONS/REVISIONS	APP'D	DATE
1			
2			
3			
4			

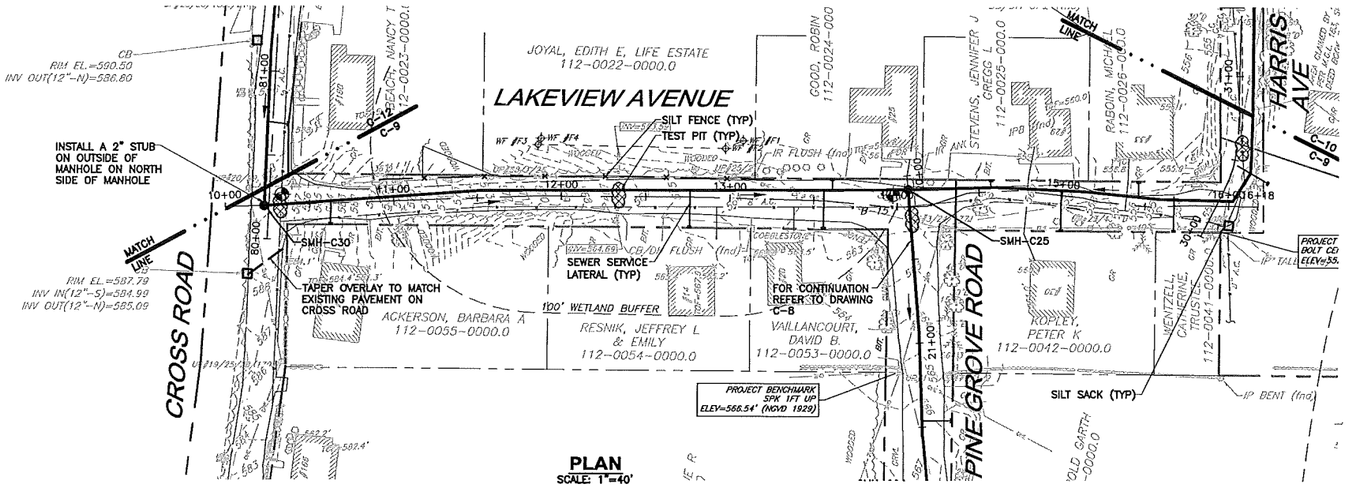

PLAN
SCALE: 1"=40'

NOTES:

1. NEW LPS SHALL BE 10' FROM EXISTING WATER MAIN.
2. OVERLAY THE ENTIRE ROAD.
3. THE STORMDRAIN SHALL BE PRESERVED UNLESS AS DIRECTED BY ENGINEER TO REPLACE STORMDRAIN.

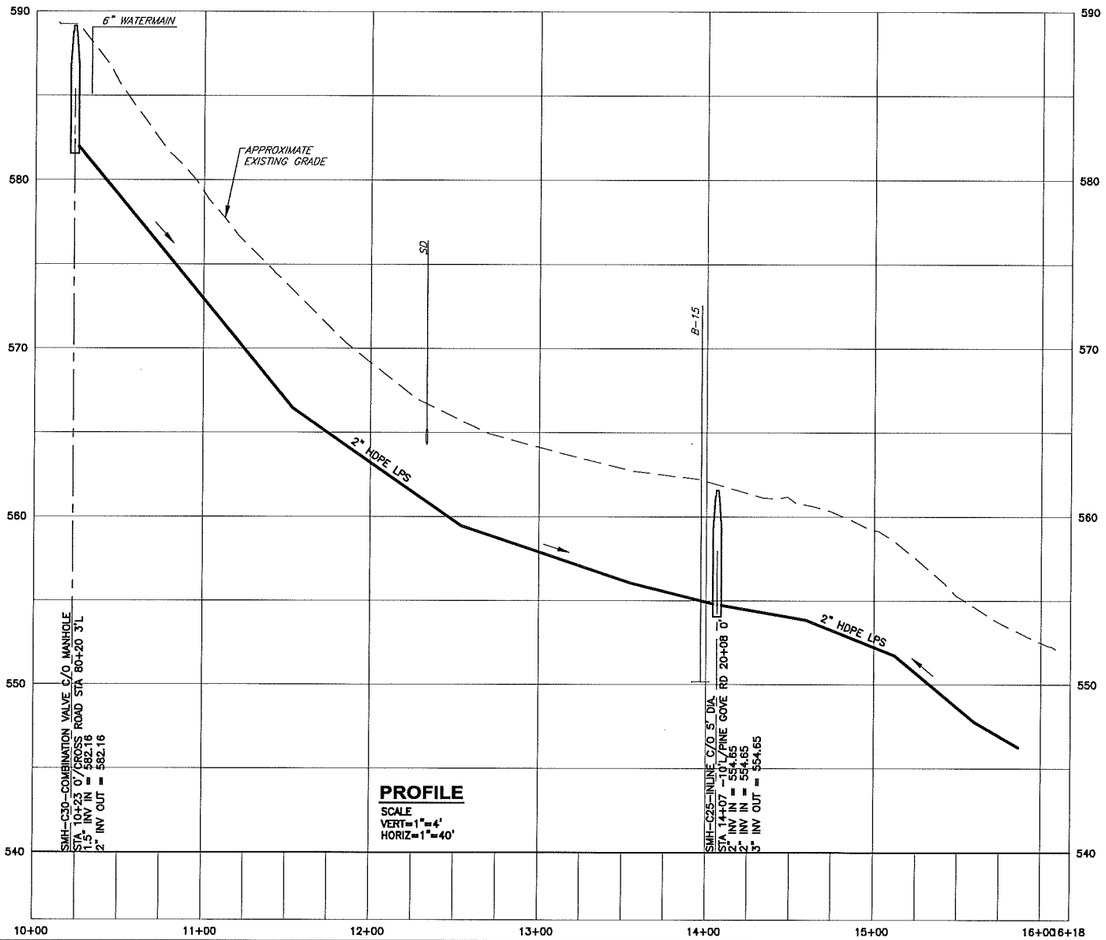

PROFILE
SCALE
VERT=1"=4'
HORIZ=1"=40'

NO	SUBMISSIONS/REVISIONS	APP'D	DATE
1			
2			
3			
4			
5			

DESIGNED BY: MJC
CAD CODED: SCV
CHK: SCV
CHECKED BY: KRO
DATE: 10/07/14
APPROVED BY: KMO
DATE: 12/22/14
PROJECT NO: 12990A

WRIGHT-PIERCE
Engineering a Better Environment
Offices Throughout New England
888.621.8156 | www.wright-pierce.com

TOWN OF LUNENBURG, MA
SEWER COMMISSION
PRATT ST AND LAKEVIEW AVE AREAS
SEWER EXTENSION PROJECT

LAKEVIEW AVENUE PLAN AND PROFILE

DRAWING
C-9

LAST SAVED BY: SHAUN.VANDO 12/23/2014 12:09 PM

G:\DWGS\MA\LUNENBURG\12990A-SEWERZONE6_ZONE3\12990A - FD\CIV\12990A-HARRIS P&P.DWG | LAKEVIEW PLAN AND PROFILE I | 1:4.56 | ----- | 1/14/2015 11:32:50 AM | SHAUN.VANDO

G:\DWGS\MA\LUNENBURG\12990A-SEWERZONES_ZONE3\12990A - FD\CIV\12990A-HARRIS P&P.DWG | HARRIS PLAN AND PROFILE | 1:4.56 | ---- | 1/14/2015 11:33:36 AM | SHAUN.VANDO
LAST SAVED BY: SHAUN.VANDO 12/23/2014 12:09 PM

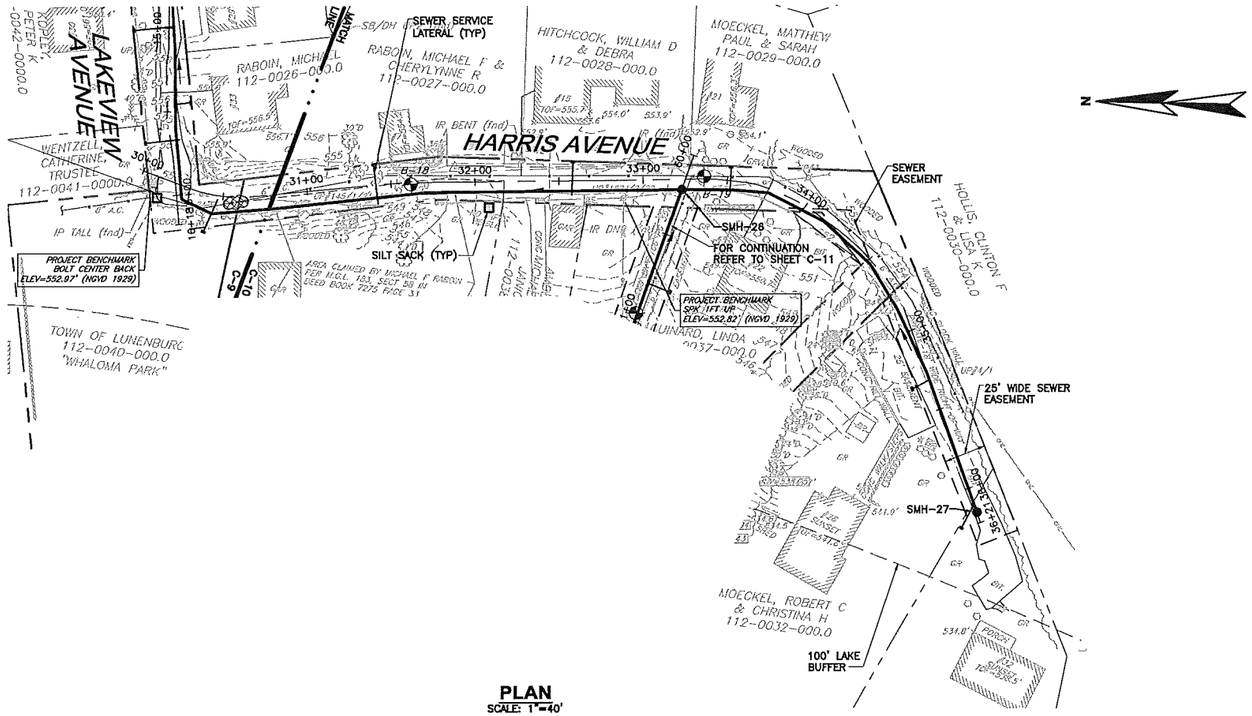

PLAN
SCALE: 1"=40'

NOTES:
1. FINISH AND INSTALL GRAVEL PAVEMENT IN TRENCH.

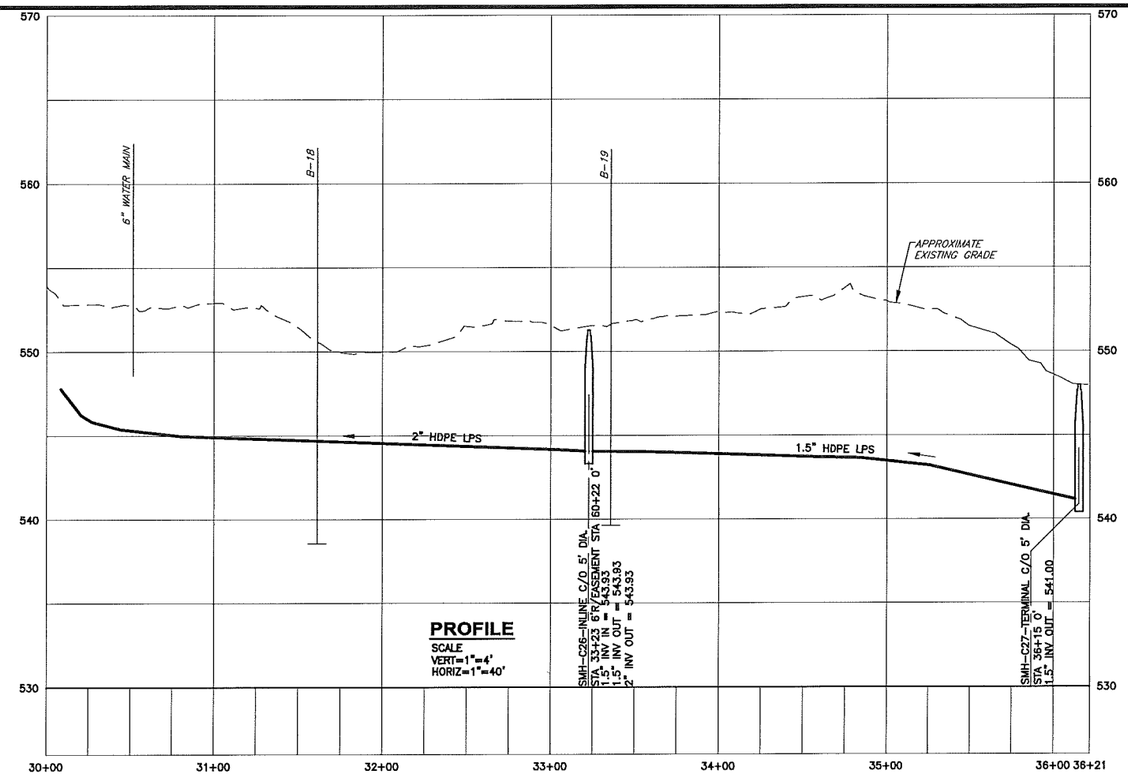

PROFILE
SCALE
VERT=1"=4'
HORIZ=1"=40'

NO	SUBMISSIONS/REVISIONS	APP'D	DATE
1			
2			
3			
4			

DESIGNED BY: MJC
DAD SDV
CHECKED BY: KRD
DATE: 10/07/14
APPROVED BY: KMD
DATE: 12/22/14
PROJECT NO: 12990A

WRIGHT-PIERCE
Engineering a Better Environment
Offices Throughout New England
888.621.8156 | www.wright-pierce.com

TOWN OF LUNENBURG, MA
SEWER COMMISSION
PRATT ST AND LAKEVIEW AVE AREAS
SEWER EXTENSION PROJECT

HARRIS AVENUE PLAN AND PROFILE

DRAWING
C-10

G:\DWGS\MA\LUNENBURG\12990A-SEWERZONE6_ZONE9\12990A - FD\CIVIL\12990A-HARRIS P&P.DWG | SUNSET PLAN AND PROFILE | 1:4.56 | ——— | 1/14/2015 11:35:08 AM | SHAUN.VANDO

LAST SAVED BY: SHAUN.VANDO 12/23/2014 12:09 PM

NOTES:

1. FINISH AND INSTALL GRAVEL PAVEMENT IN TRENCH.
2. LOAM AND SEED ALL GRASSY AREAS DISTURBED DURING CONSTRUCTION.
3. WATER LINE AND SERVICES IN EASEMENT AND SUNSET ARE APPROXIMATE. ACTUAL LOCATIONS ARE UNKNOWN.

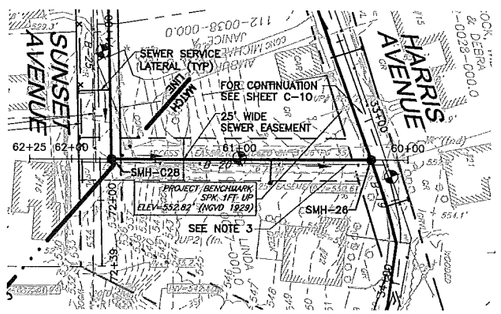

PLAN
SCALE: 1"=40'

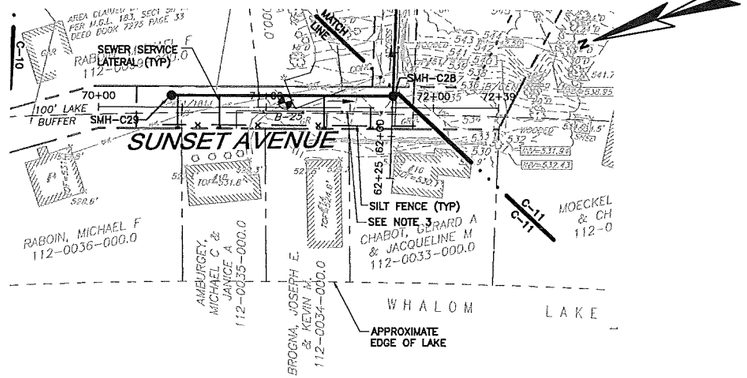

PLAN
SCALE: 1"=40'

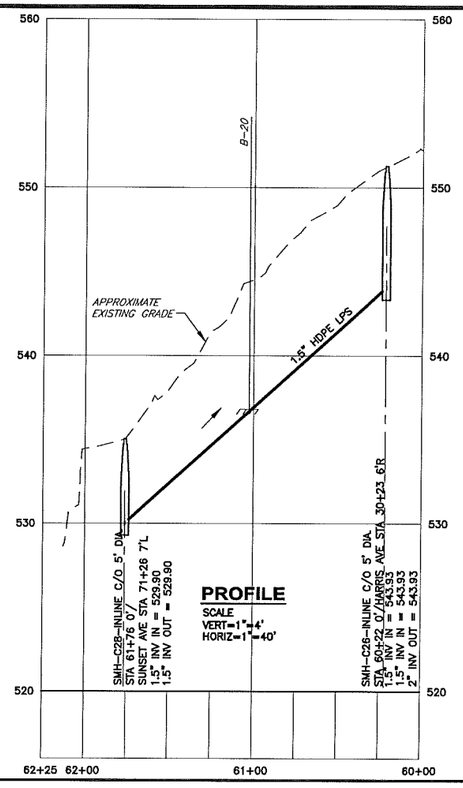

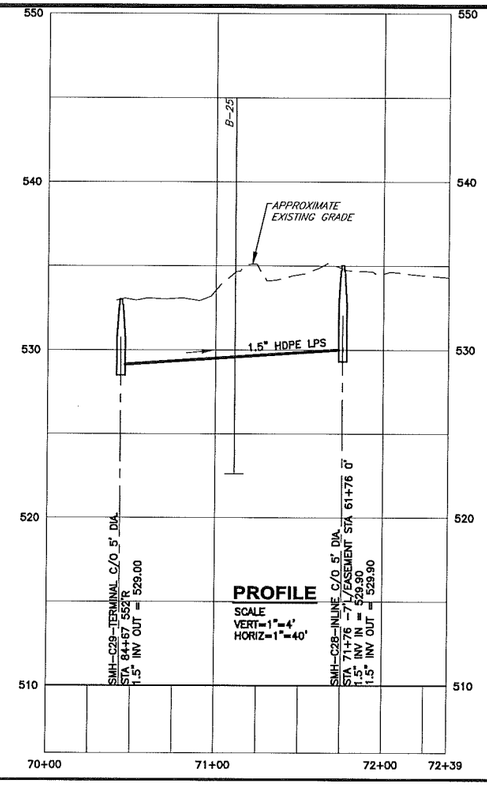

NO	SUBMISSIONS/REVISIONS	APP'D	DATE
1			
2			
3			
4			

DESIGNED BY: MJC
CAD CORD: SCV
CK'D: SCV
CHECKED BY: KRO
DATE: 10/07/14
APPROVED BY: KMO
DATE: 12/22/14
PROJECT NO: 12990A

WRIGHT-PIERCE
Engineering a Better Environment
Offices Throughout New England
888.621.8156 | www.wright-pierce.com

TOWN OF LUNENBURG, MA
SEWER COMMISSION
PRATT ST AND LAKEVIEW AVE AREAS
SEWER EXTENSION PROJECT

SUNSET AVENUE AND EASEMENT PLAN AND PROFILE

DRAWING
C-11